


1 | **West Elevation- As Proposed**
Scale 1 : 50



2 | **South Elevation - As Proposed**
Scale 1 : 50

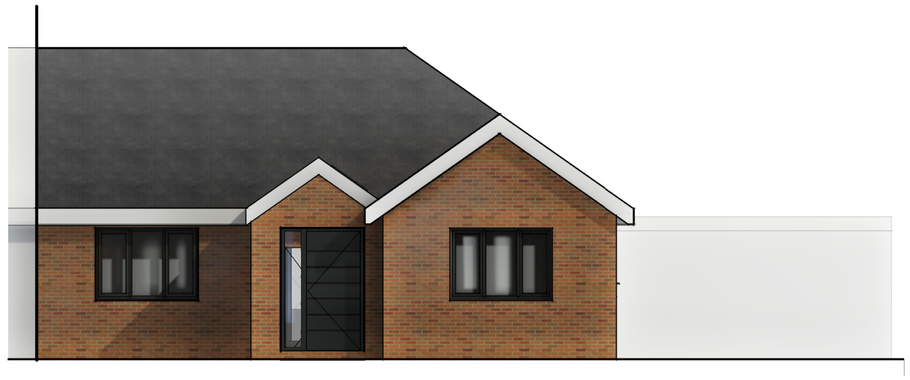

3 | **North Elevation - As Proposed**
Scale 1 : 50

PROJECT
Glyn Garth, Gresford

TITLE
Elevations - As Proposed

CLIENT
Mr Hughes

SCALE (@ A1)
1 : 50

DATE
28-02-2025

DRAWING NUMBER
GG-01 - 1011

REV