
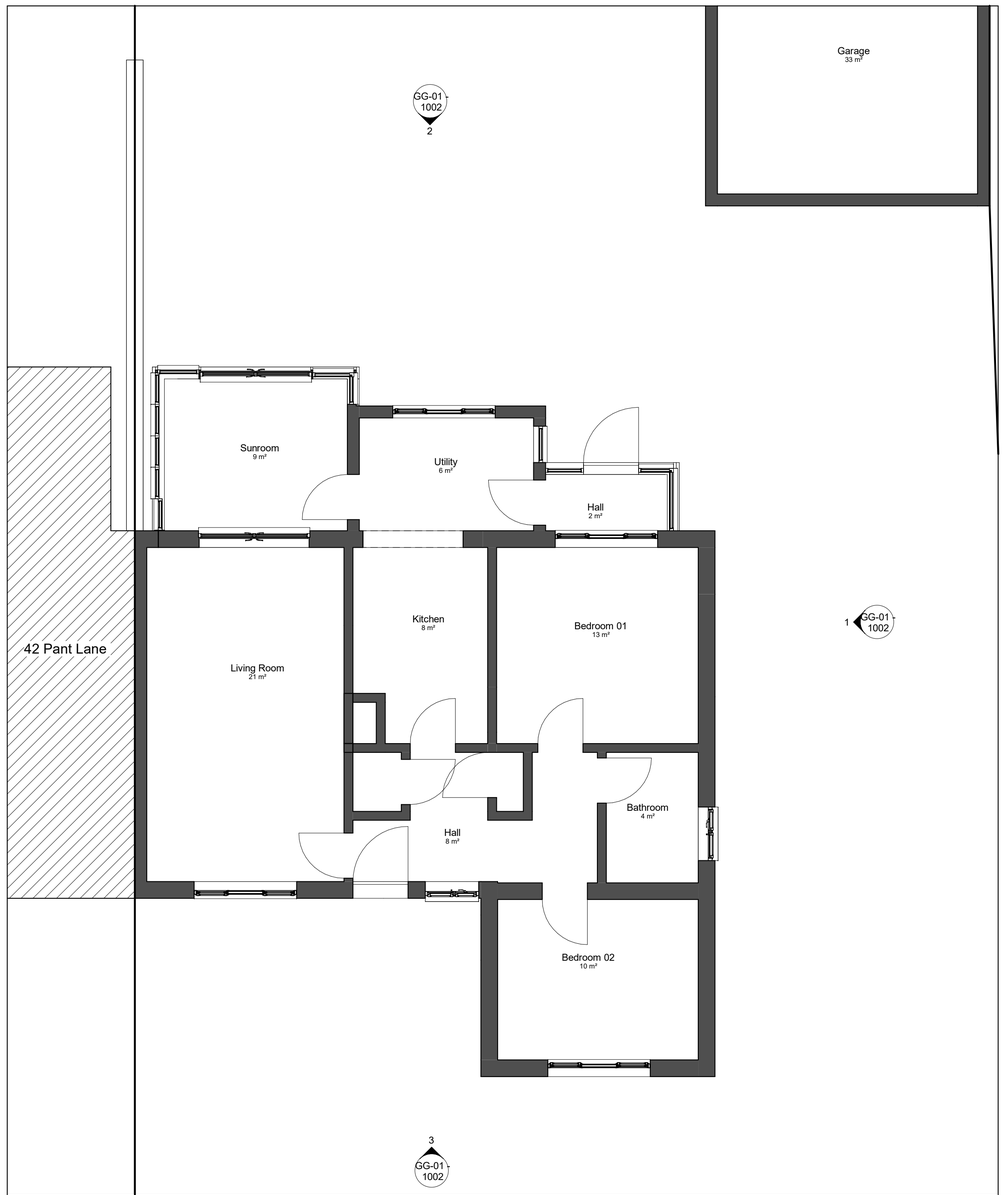



## 1 | Ground Floor Plan - As Existing

Scale 1 : 50

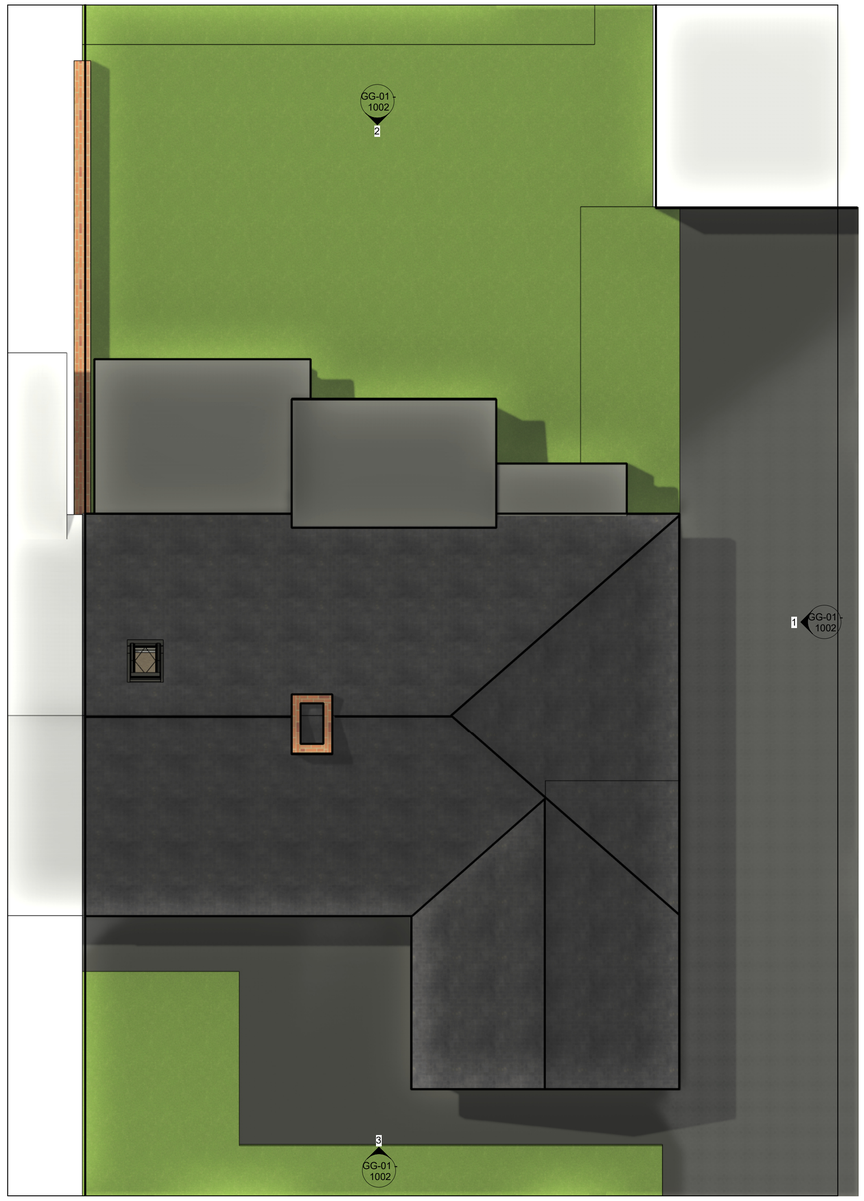


## 2 | Roof Plan - As Existing

Scale 1 : 50

N

| | |
|---|---|
| PROJECT | Glyn Garth, Gresford |
| TITLE | Ground and Roof Plan - As Existing |
| CLIENT | Mr Hughes |
| SCALE (@ A1) | 1 : 50 |
| DATE | 28-02-2025 |
| DRAWING NUMBER | GG-01 - 1001 |
| REV | |