
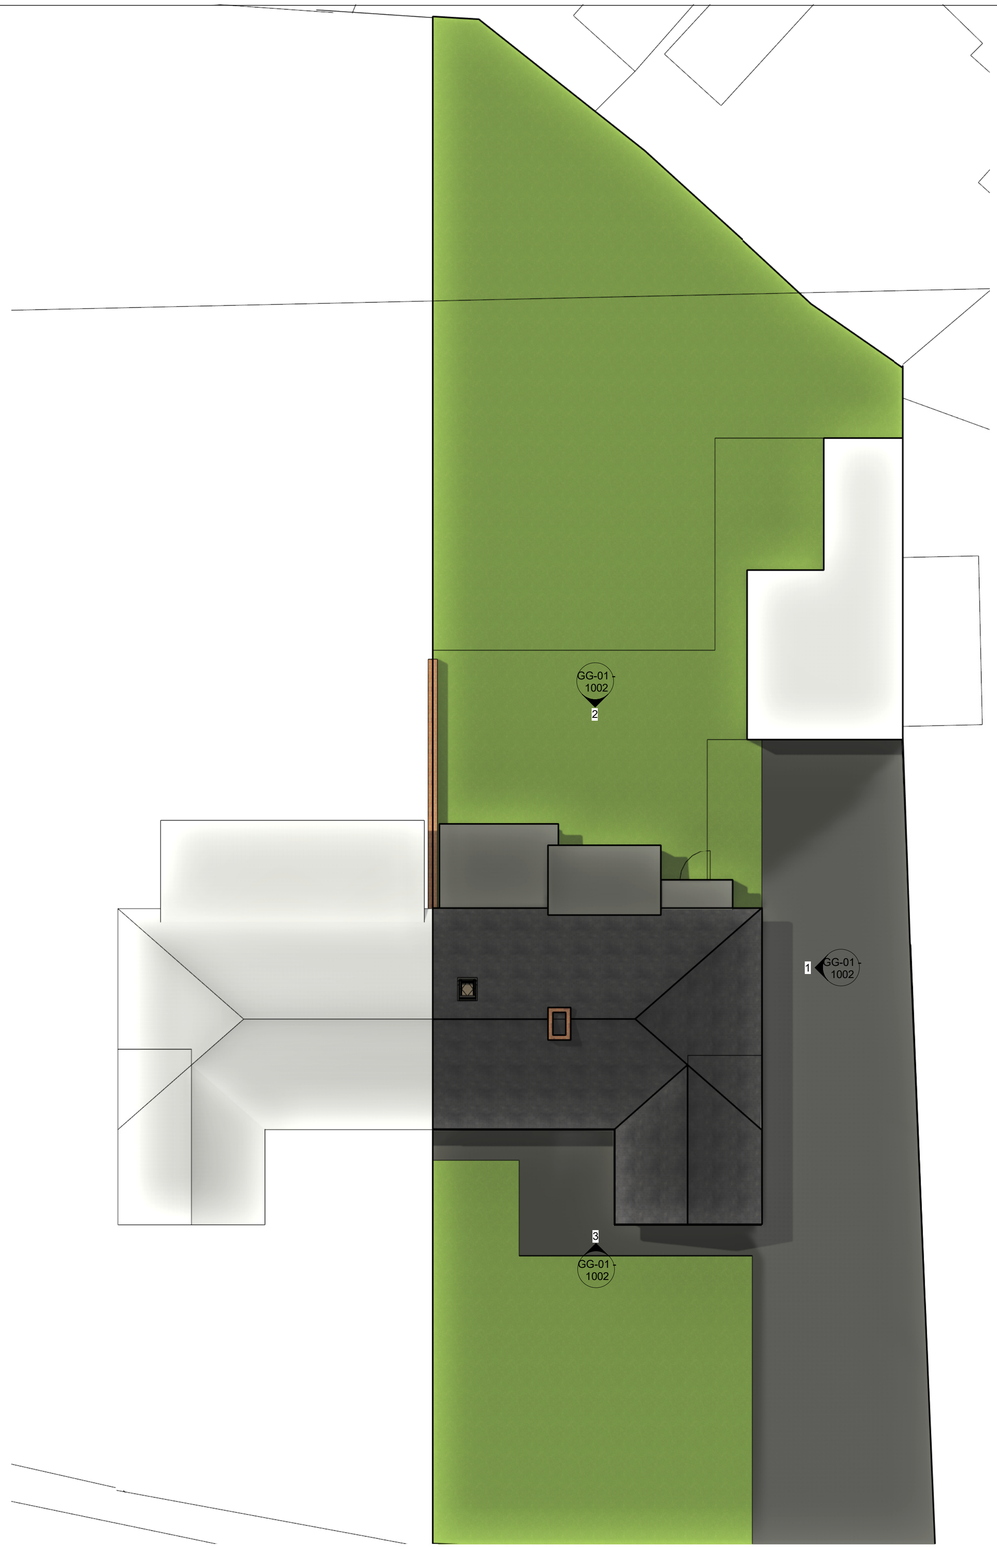


1 | Site Plan - As Existing

Scale 1 : 100

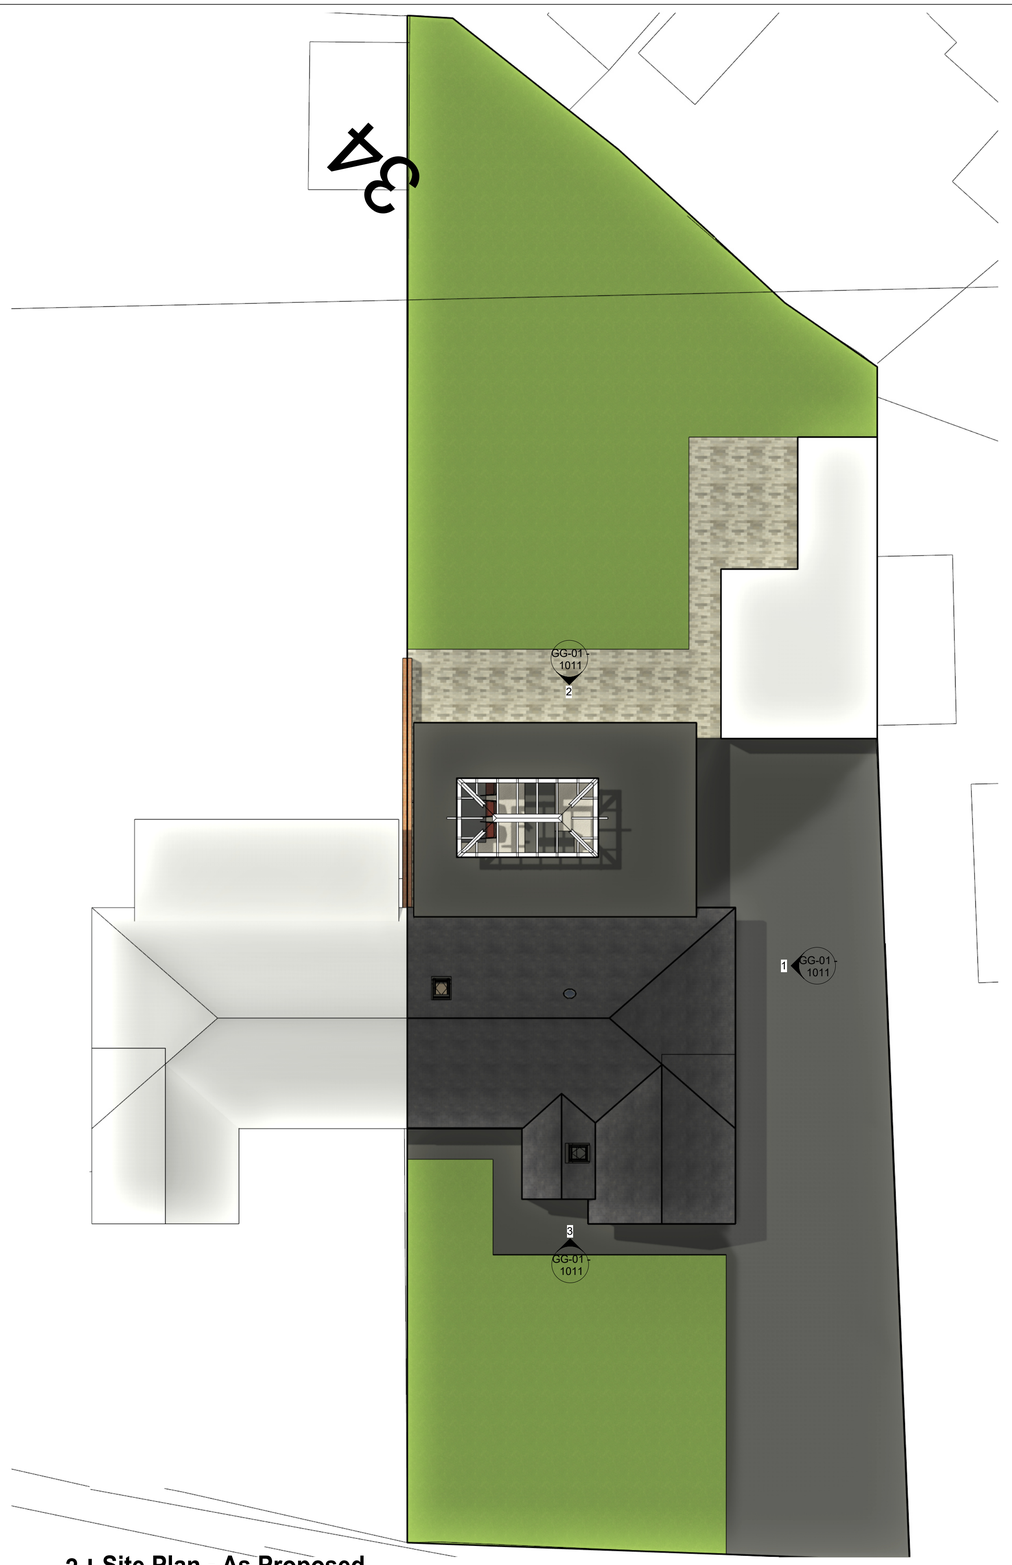

2 | Site Plan - As Proposed

Scale 1 : 100

N

PROJECT	Glyn Garth, Gresford
TITLE	Site Plan - As Existing and Proposed
CLIENT	Mr Hughes
SCALE (@ A1)	1 : 100
DATE	28-02-2025
DRAWING NUMBER	GG-01 - 1000
REV	