



## 1 | Ground Floor Plan - As Proposed

Scale 1 : 50

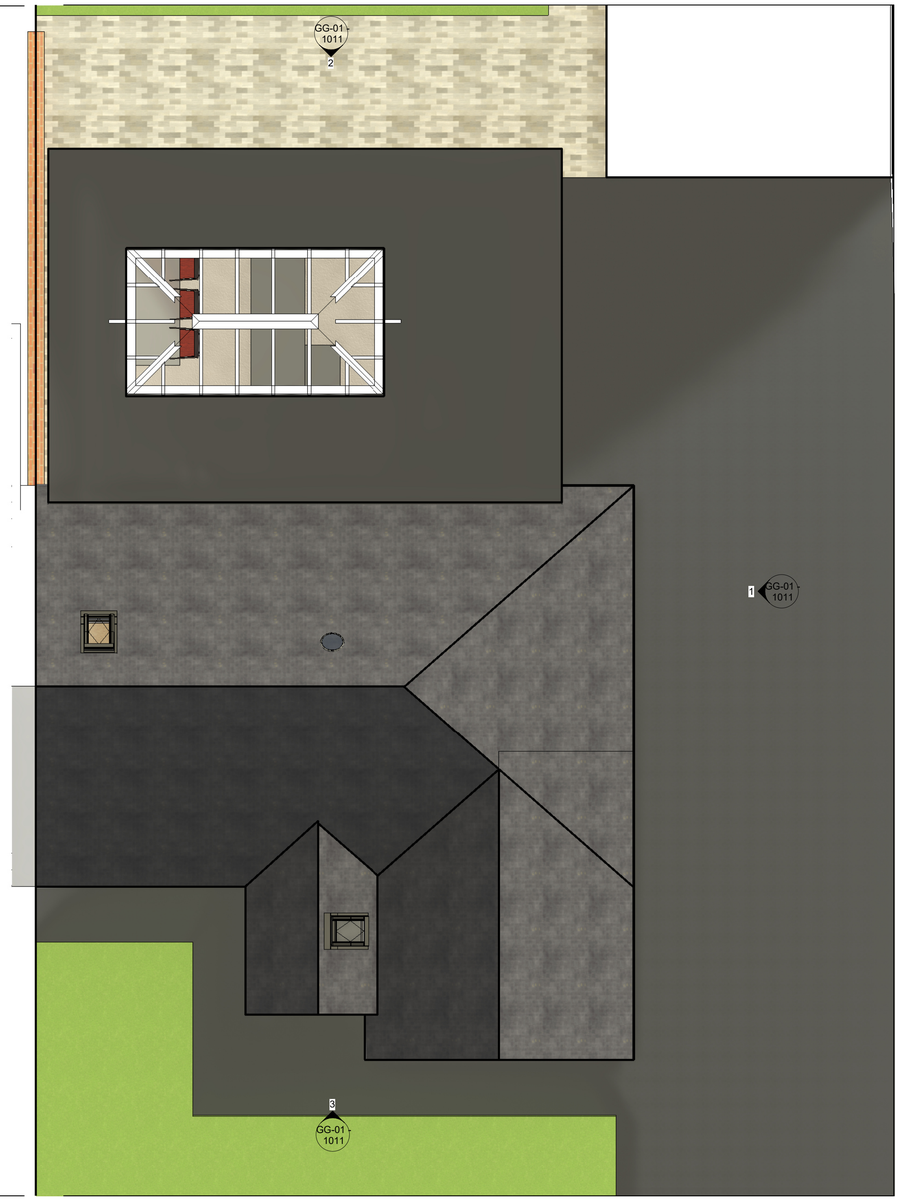


## 2 | Roof Plan - As Proposed

Scale 1 : 50

N

PROJECT
Glyn Garth, Gresford

TITLE
Ground and Roof Plan - As Proposed

CLIENT
Mr Hughes

SCALE (@ A1)
1 : 50

DATE
28-02-2025

DRAWING NUMBER
GG-01 - 1010

REV