0 0.5 1.0 1.5 2.0 2.5m


Scale 1:50



Existing Front Elevation
Scale 1:50




Existing Side Elevation
Scale 1:50

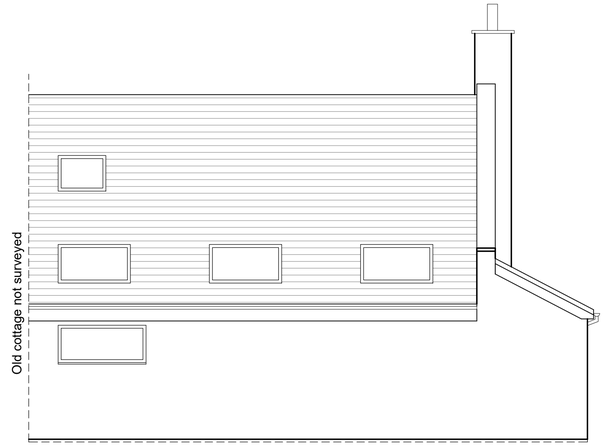

Existing Rear Elevation
Scale 1:50



Existing Ground Floor Plan
Scale 1:50

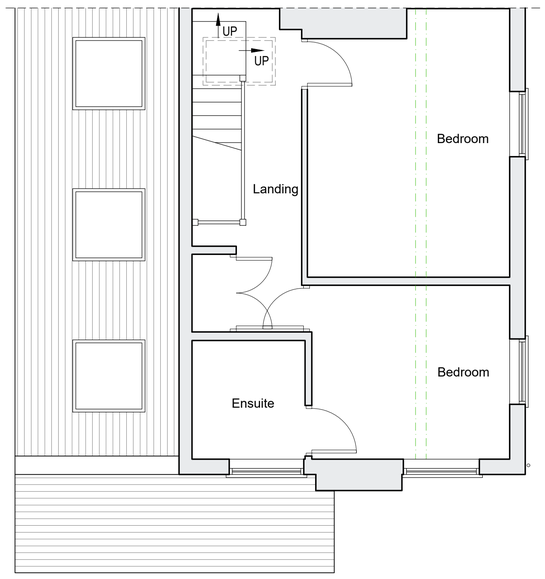

Existing First Floor Plan
Scale 1:50

NOTES

- All dimensions and levels are to be checked on site.
- Title overlay drawings and ownership boundaries are produced using all reasonable endeavors.
- This drawings shall not be used to ascertain dimensions. Work to figured dimensions only.
- Any discrepancies to be reported to SDS prior to commencement of works.
- This drawing is to be used for LPA appraisal only.

CDM 2015 Notes

- Proposed layout subject to Building Control approval of fire strategy and access arrangements.
- Any identifiable structural works to be designed by Structural Engineer if requested by Building Control.
- Client to seek specialist advice regarding relocation of oil/electric and water supply, meters and appliances.
- Suitable mechanical equipment to be commissioned by Contractor / Builder to lift heavy materials to avoid unnecessary injury on site.
- Appropriate on site projection for client and Contractor to be arranged by Contractor / Builder prior to commencement on site.

Rev	Date	Drawn by	Checked by
A	10/03/2025	FJ/TBS	TBS
Non-Draft Issue			
-	02/07/2024	FJ/TBS	TBS
Draft Issue - Issued for client's information			

SDS
SPEAKS DESIGN SERVICES

Speaks Design Services
1 Beaconsfield Terrace
Morda
Oswestry
SY10 9PE

Tel 01978 592872
Mob 07592 759095
Mail info@speaksds.co.uk
Web www.speaksds.co.uk

CIAT
CHARTERED PRACTICE

Project
Hafod Las, Cae Glas Lane, Minera, Wrexham, LL11 3DB

Client	Purpose of Issue	Drawing Stage
Chris Boyle	For Information	Feasibility

Title
Existing Plans and Elevations

Scale @ A1	Date	Ref	Drawn
1:50	July 2024	165	TBS

Drg No	Rev
165/HLM/PL/004	A