
N

Drawing Key

Existing Structure

Xm Approximate Dimension

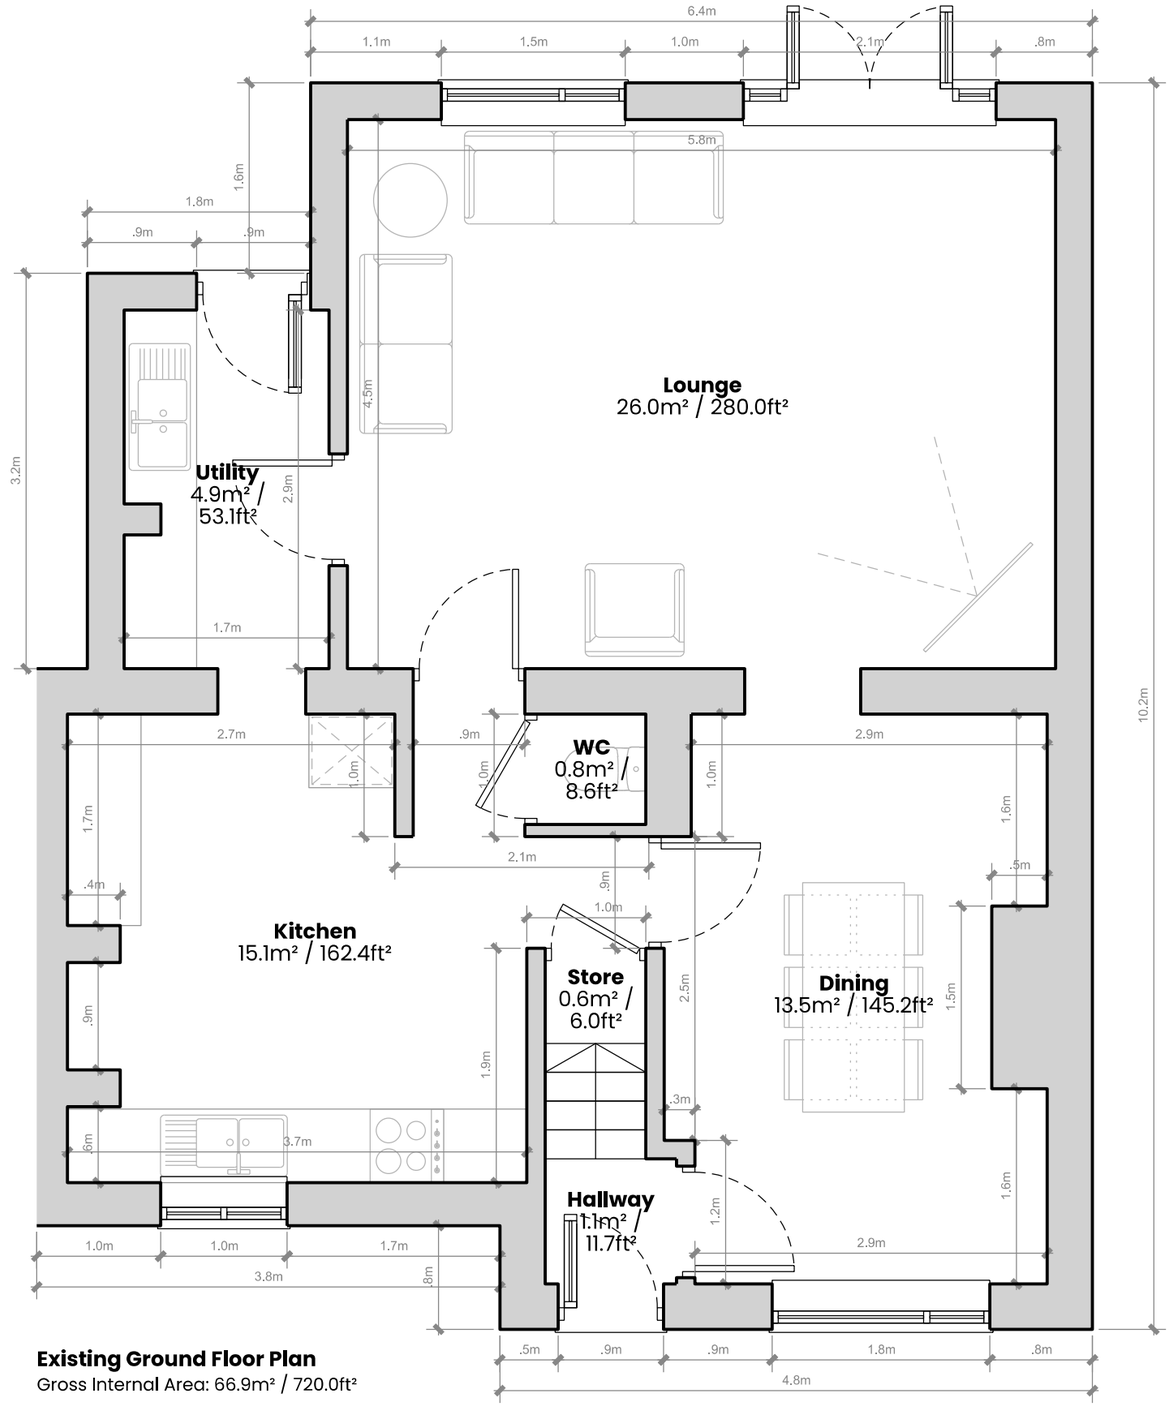

Existing Ground Floor Plan

Gross Internal Area: 66.9m² / 720.0ft²

Winter Jones.

Architecture | Branding | Creative | Digital

www.winterjones.co.uk
Irish Square, St Asaph, LL17 0RN
hello@winterjones.co.uk
01824 719402

Client. Miss. C. Barker

Address. 6 The Ridgeway, Marchwiel, LL13 0SB

Drawing No. WJA027.A005 | Revision. P01

Scale. 1:50 | Paper Size. A3 | Date. 28.02.2025

Existing Ground Floor Plan