
Scale 1:50 0 1m 5m

- This document is © Aubourn Architecture
- Do not scale from this drawing
- All dimensions are to be checked on site by the Contractor
- Report any drawing errors or omissions to the Designer
- All dimensions in millimeters unless noted otherwise

Rev: Description: Date:

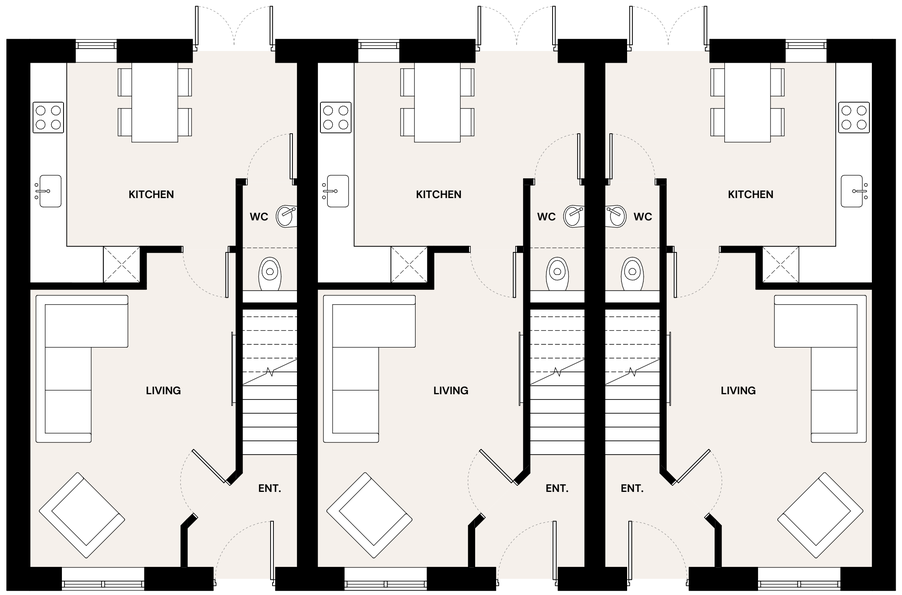

Proposed Ground Floor Plan
1 : 50



Proposed First Floor Plan
1 : 50

Aubourn Architecture

Project.
Residential Development, The Black Horse, Rhostyllen

Drawing.
Plots 1 - 3 - Proposed Floor Plans

Project / Drawing No.		Revision.
A085 - PL - 004		
Date: 01.03.2025	Scale: 1 : 50 @ A1	Status: Planning

T. 07595 053 494 E. info@aubourn-architecture.com W. www.aubourn-architecture.com