
Scale 1:50 0 1m 5m

- This document is © Aubourn Architecture
- Do not scale from this drawing
- All dimensions are to be checked on site by the Contractor
- Report any drawing errors or omissions to the Designer
- All dimensions in millimeters unless noted otherwise

Rev: Description: Date:



Proposed Front Elevation
1 : 50

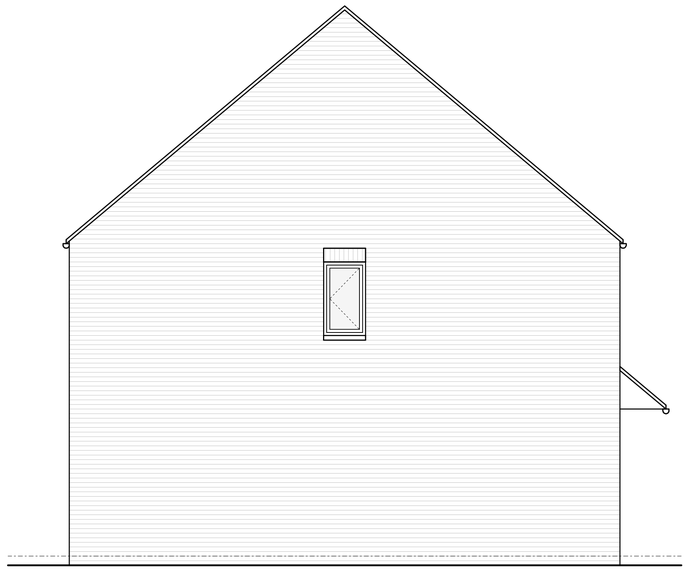

Proposed Side Elevation
1 : 50

Proposed Materials

A. **Facing Brickwork:**
Red facing brickwork

B. **Roof:**
Reconstituted slate roof tiles


C. **External Doors:**
uPVC, Colour: Anthracite Grey

D. **Windows:**
uPVC, Colour: Anthracite Grey

E. **Rainwater Goods:**
uPVC, Colour: Anthracite Grey



Proposed Rear Elevation
1 : 50

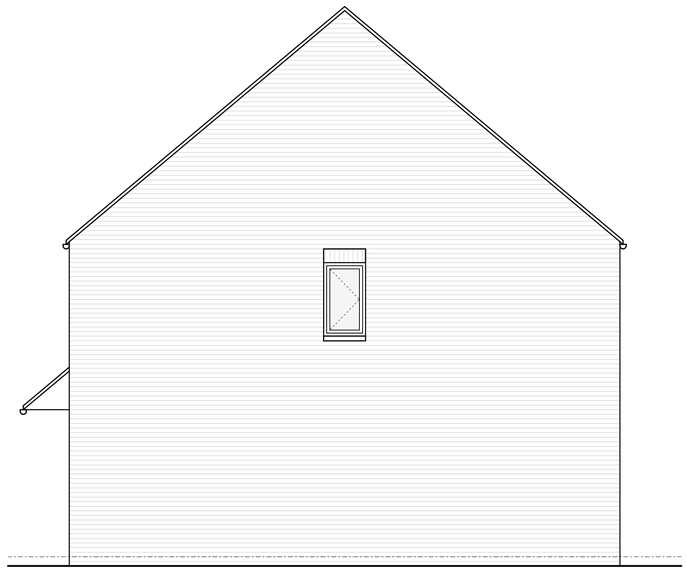

Proposed Side Elevation
1 : 50

Aubourn Architecture

Project. Residential Development, The Black Horse, Rhostyllen	
Drawing. Plots 1 - 3 - Proposed Elevations	
Project / Drawing No. A085 - PL - 005	Revision.
Date: 01.03.2025 / Scale: 1 : 50 @ A1	Status: Planning

T. 07595 053 494 E. info@aubourn-architecture.com W. www.aubourn-architecture.com