




North Elevation as Proposed.
Scale 1-100.
0 m. 10 m

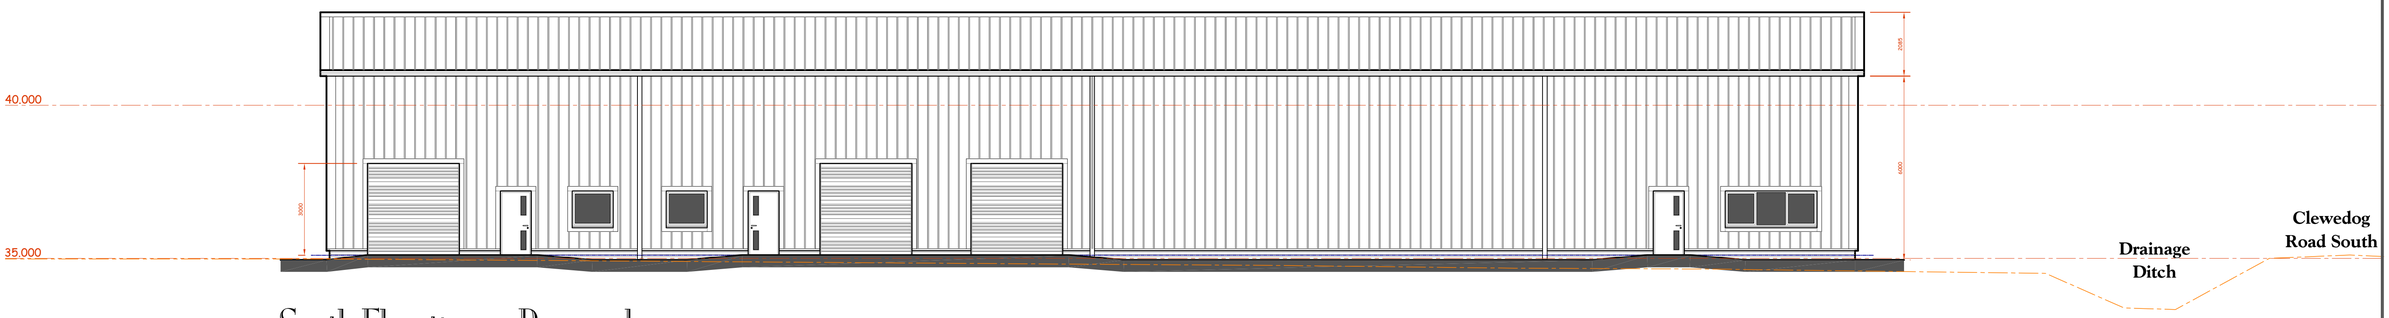

South Elevation as Proposed.
Scale 1-100.

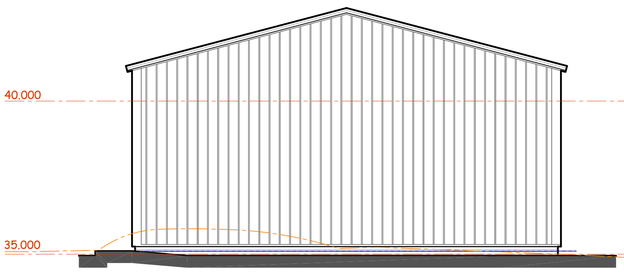

West Elevation as Proposed.
Scale 1-100.

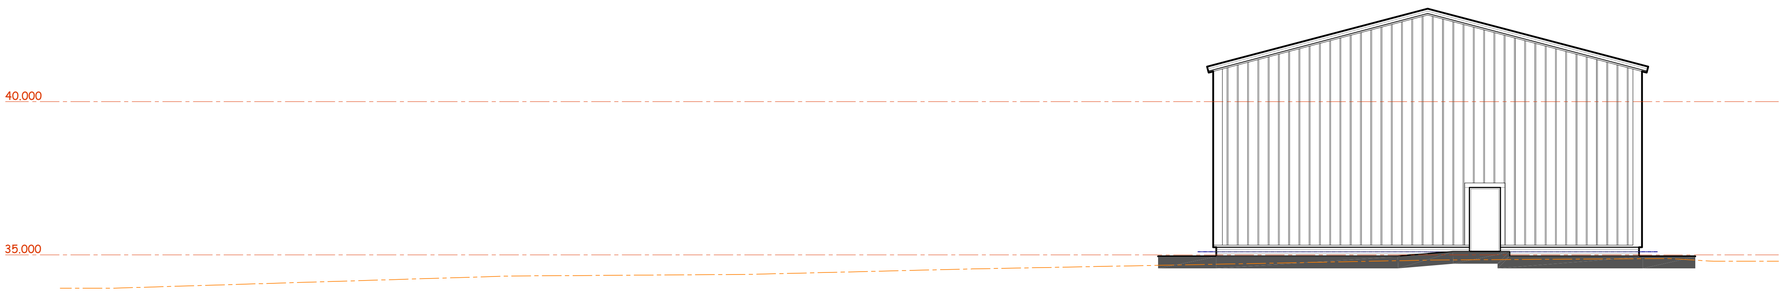

East Elevation as Proposed.
Scale 1-100.

Refer to drawing 03 for location of section lines.

First Issue.
December 2022.

Rev	Date	Notes
P1	14-12-22	First Issue.

PROJECT
Proposed Storage Units.
at;
Plot B
Site 4000
Clywedog Road South
Wrexham Industrial Estate
Wrexham

DRAWING TITLE
Proposed Elevation.

SCALE AT A1	DATE
1-100 @A1	14-12-22

DRAWING NUMBER	REVISION
2012-07	P1