

TANPANT TEG, MOSS VALLEY.

Architects Copyright ©

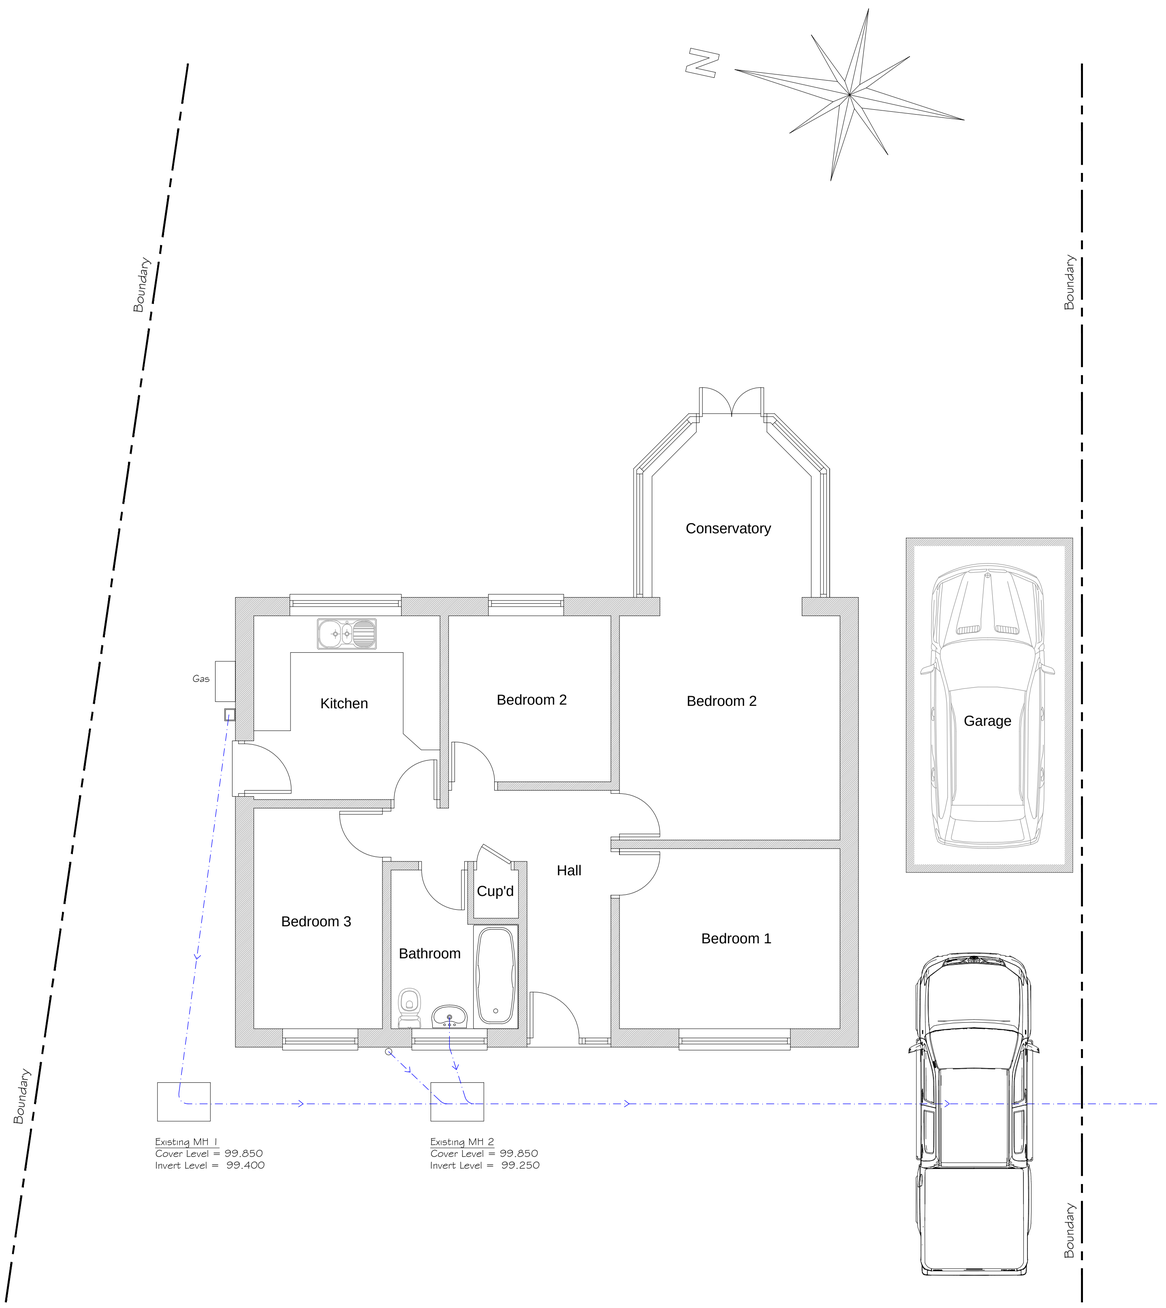


Existing Ground Floor Plan

1:50

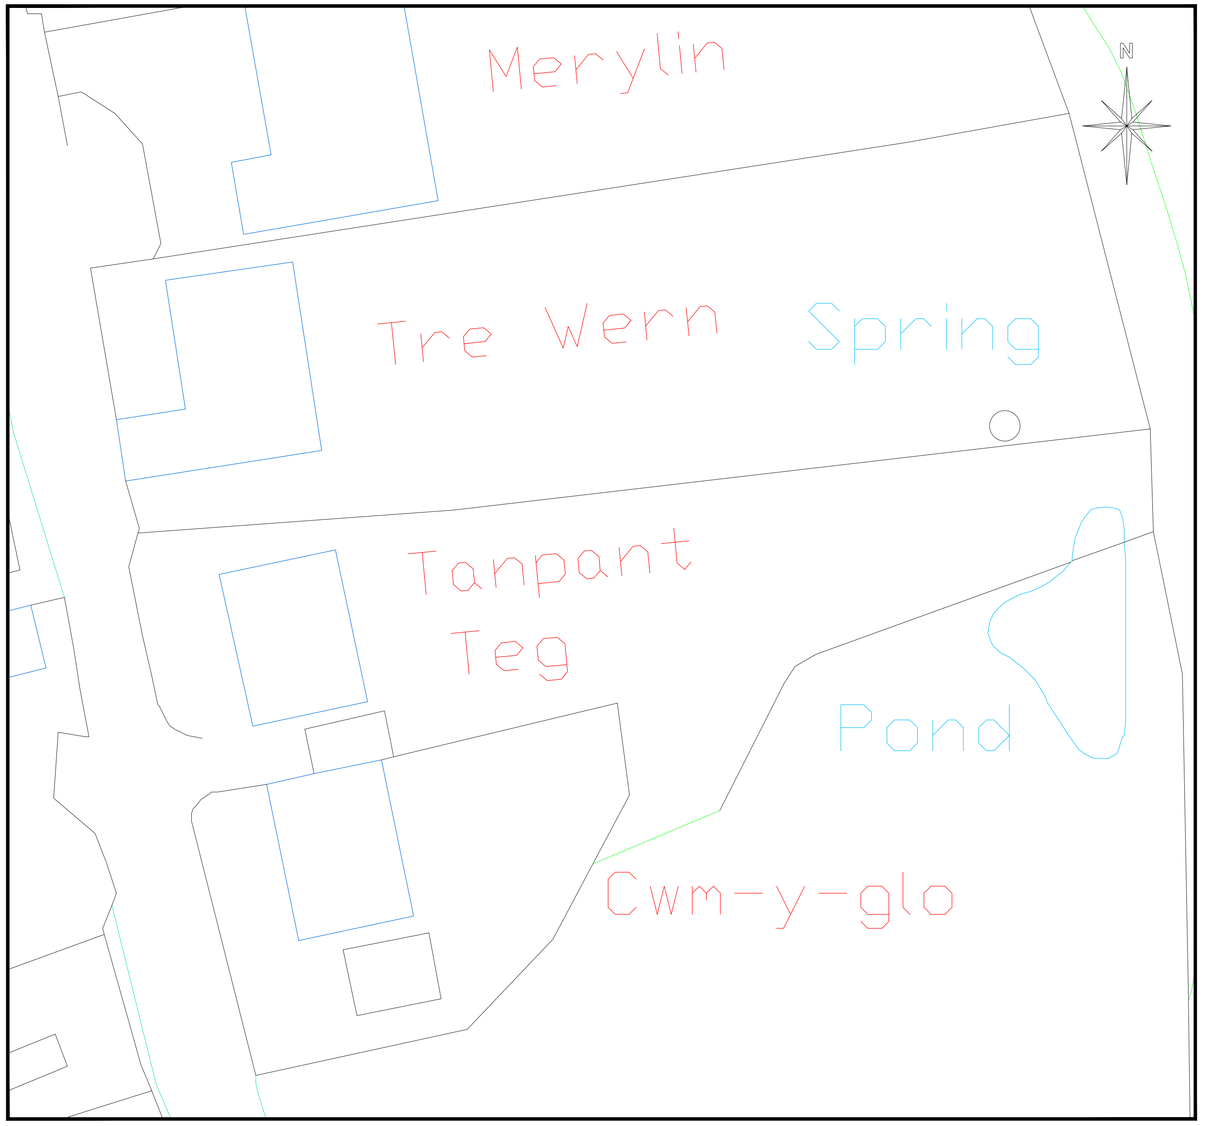

Site Plan
Scale 1:500

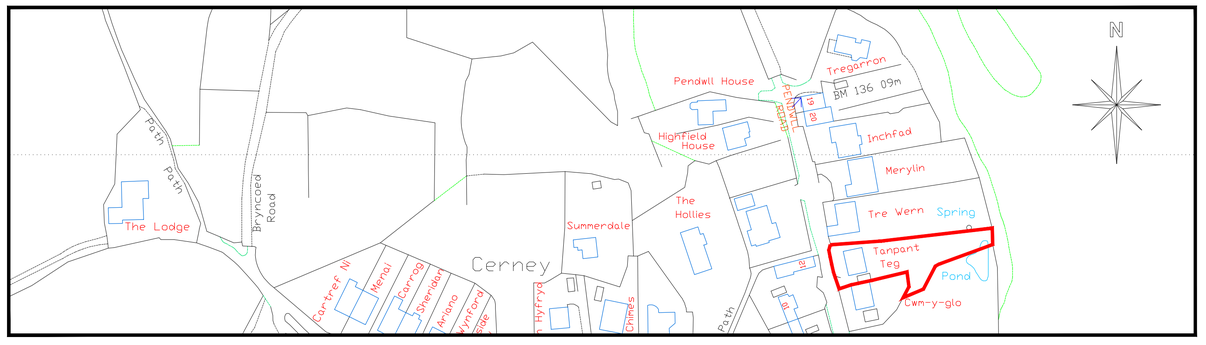

Location Plan
Scale 1:1250

cad
CULLIS•ARCHITECTURAL•DESIGN
partner LABC
25 Sunningdale Close
Wrexham
North Wales
LL13 9QU
T 01978 264376
M 07791 480768
E ajones540@btinternet.com

Client: Mr K. Rawly.

Drawing Title: Existing Plans & Location Plan.

Job Title: Proposed Alterations to Tanpant Teg, Pendwll Rd, Moss, Wrexham.

Date:	Scale:	Rev:	Drg No:
March 2025	1:500, 1:1250 & 1:50 at A1		PD/01