
Architects Copyright ©

TANPANT TEG, MOSS VALLEY.

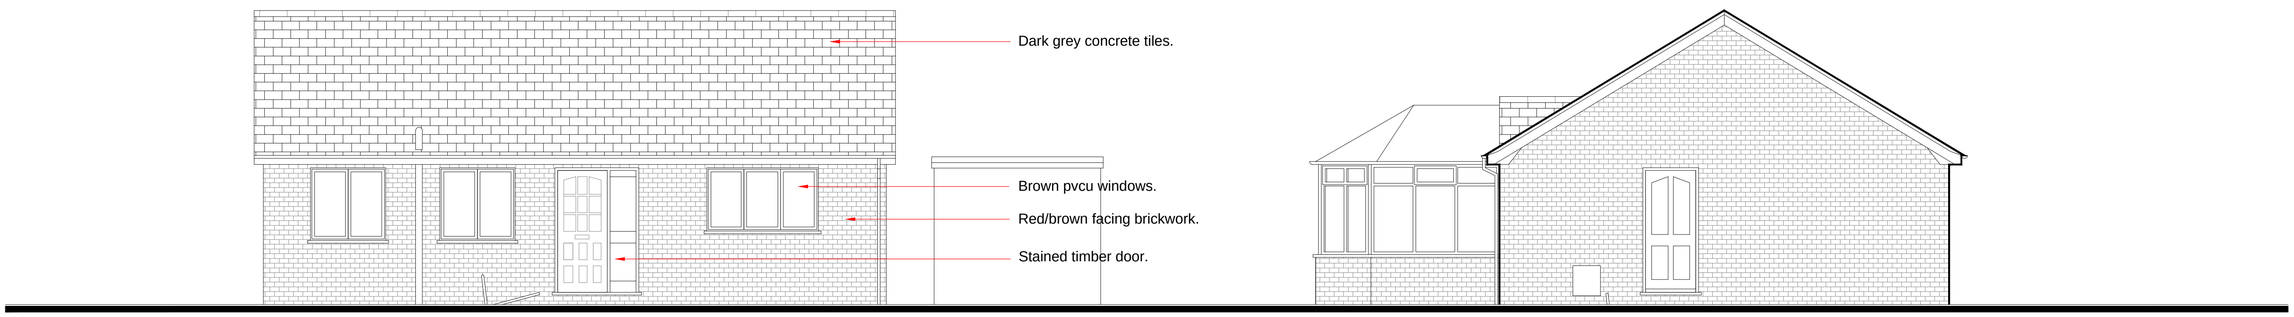

Existing Front Elevation
1:50

Existing Side Elevation
1:50



Existing Side Elevation
1:50

Existing Rear Elevation
1:50

cad
CULLIS•ARCHITECTURAL•DESIGN
partner LABC

25 Sunningdale Close
Wrexham
North Wales
LL13 9QU

T 01978 264376
M 07791 480768
E ajones540@btinternet.com

Client: Mr K. Rawly.

Drawing Title: Existing Elevations.

Job Title: Proposed Alterations to Tanpant Teg, Pendwll Rd, Moss, Wrexham.

Date:	Scale:	Rev:	Dwg No:
March 2025	1:50 at A1		PD/02