

TANPANT TEG, MOSS VALLEY.


Architects Copyright ©

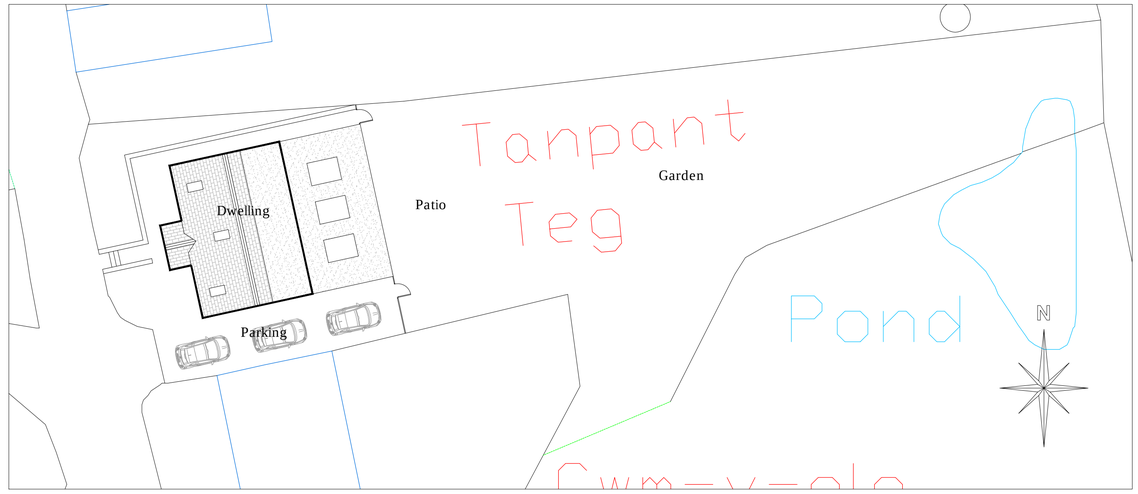

Proposed Site Plan
Scale 1:500

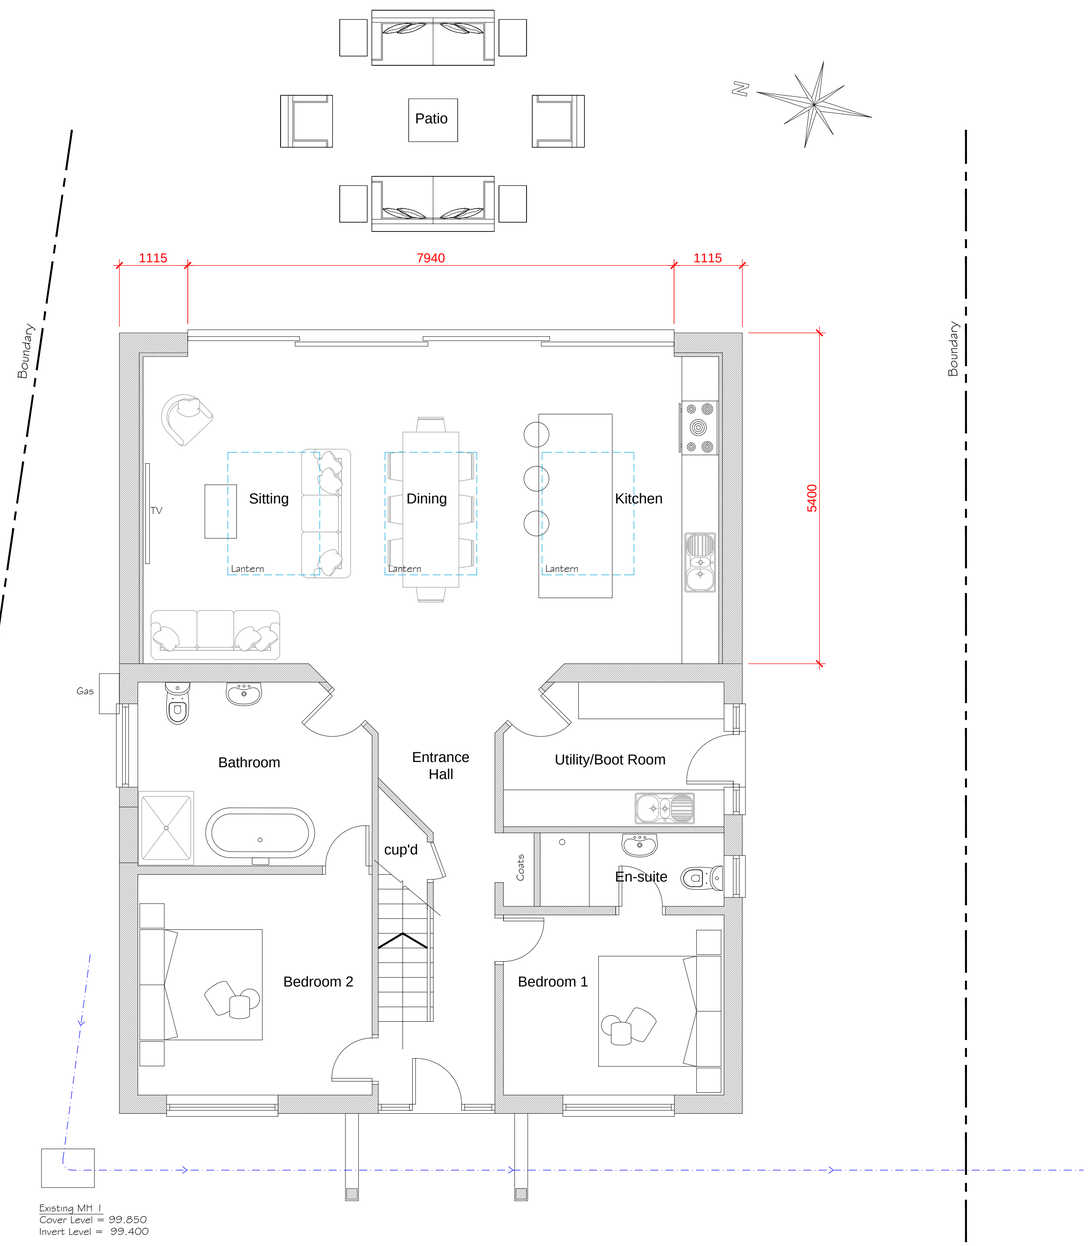

Proposed Ground Floor Plan
1:50

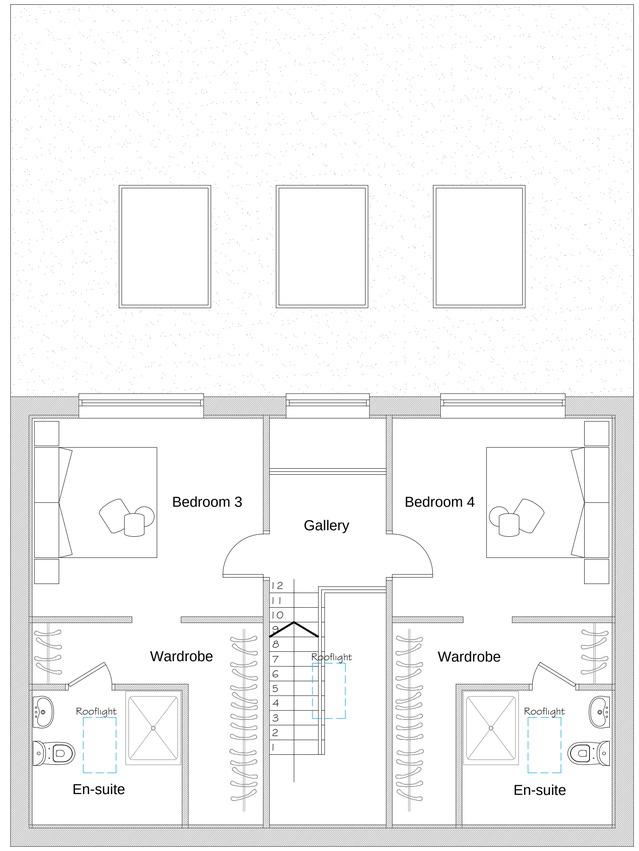

Proposed First Floor Plan
1:50

cad
CULLIS•ARCHITECTURAL•DESIGN
Partner LABC
25 Sunningdale Close
Wrexham
North Wales
LL13 9QU
T 01978 264376
M 07791 480768
E ajones540@btinternet.com

Client: Mr K. Rawly.

Drawing Title: Proposed Plans & Site Plan.

Job Title: Proposed Alterations to Tanpant Teg, Pendwll Rd, Moss, Wrexham.

Date:	Scale:	Rev:	Drg No:
March 2025	1:500 & 1:50 at A1		PD/03