




South Elevation

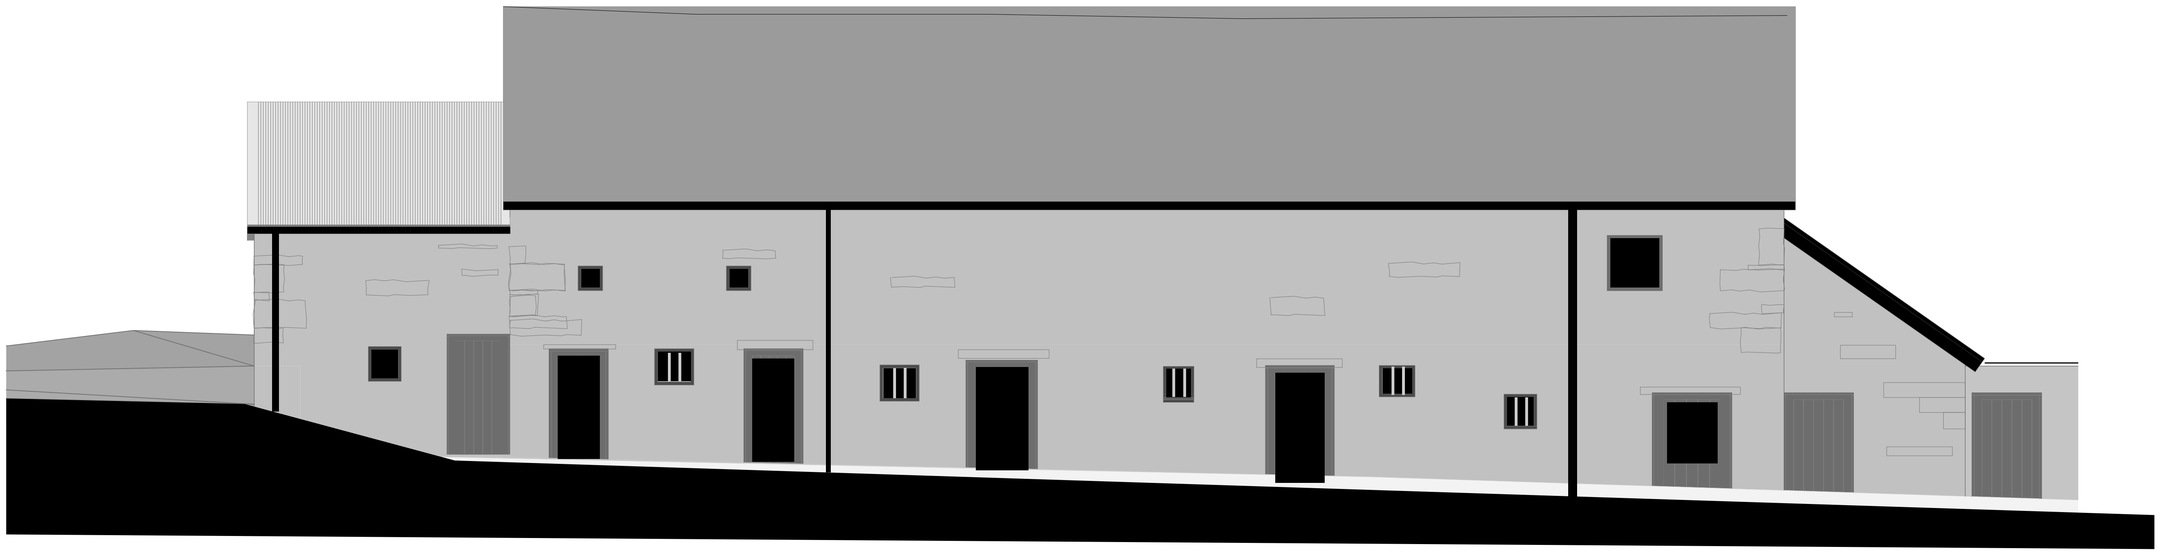

West Elevation

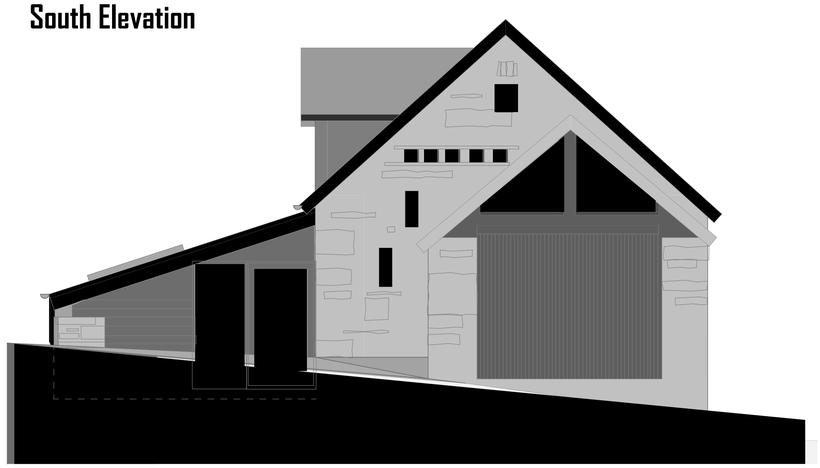

East Elevation

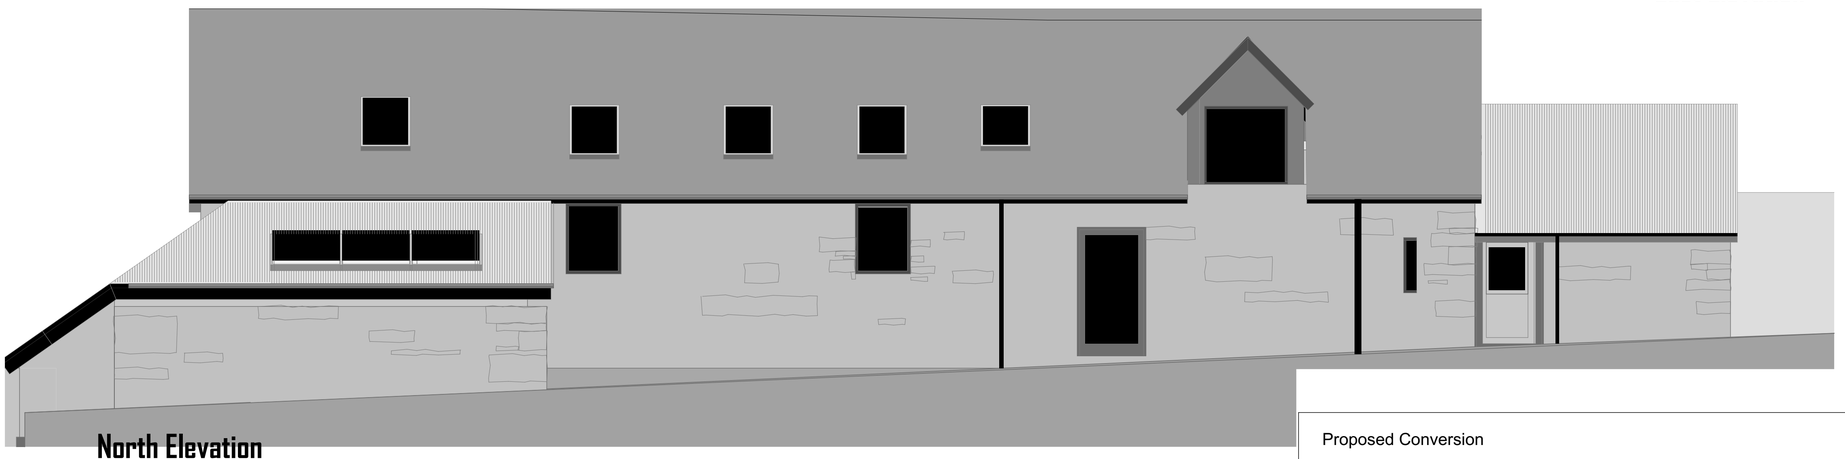

North Elevation

Proposed Conversion

:Pont Y Meibion, Llanarmon Road, Glyn Ceiriog, Llangollen

Frederick Carter
Architectural Services
Design,
Detailing,
Visualisation,
Architecture...
Well

CIAT

CONTACT :
01686 810756
EMAIL :
FRED@FREDCARTER.CO.UK

Riverbank House, Cemmaes Road, Newtown, Powys, SY19 8QP

| | | | |
|---|---|---|---|
| DATE | 1/8/2024 | SCALE | 1:50 @ A1<br>1:100 @ A3 |
| DWG No | P.2024.91.D02 | | REV |