



First Floor Plan

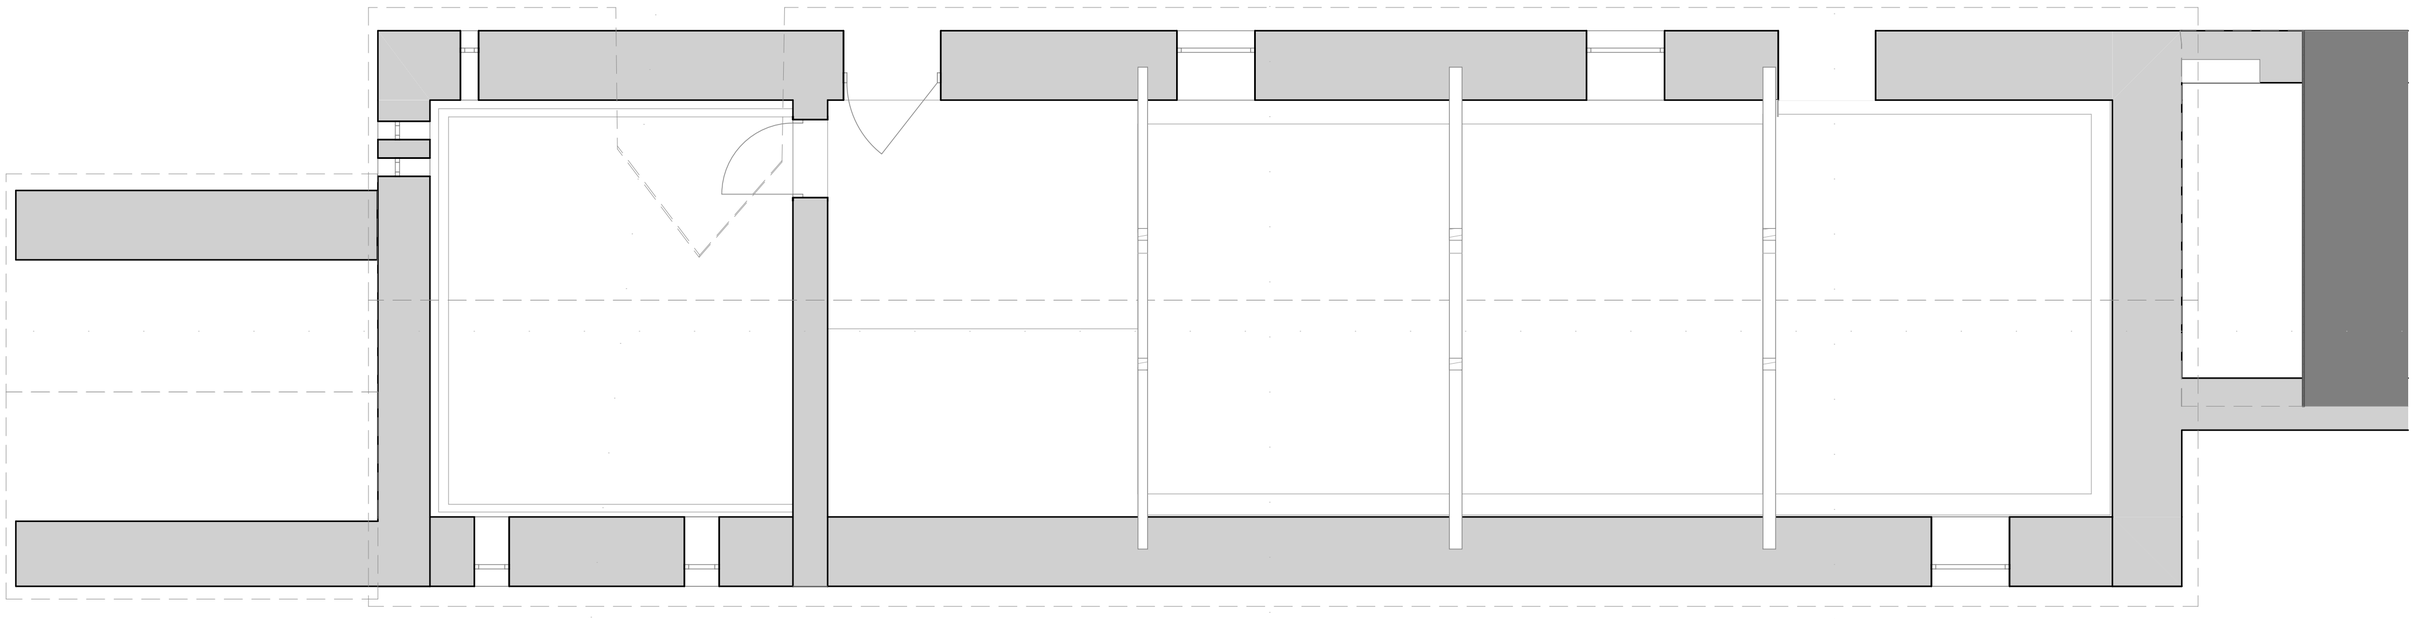

Ground Floor Plan

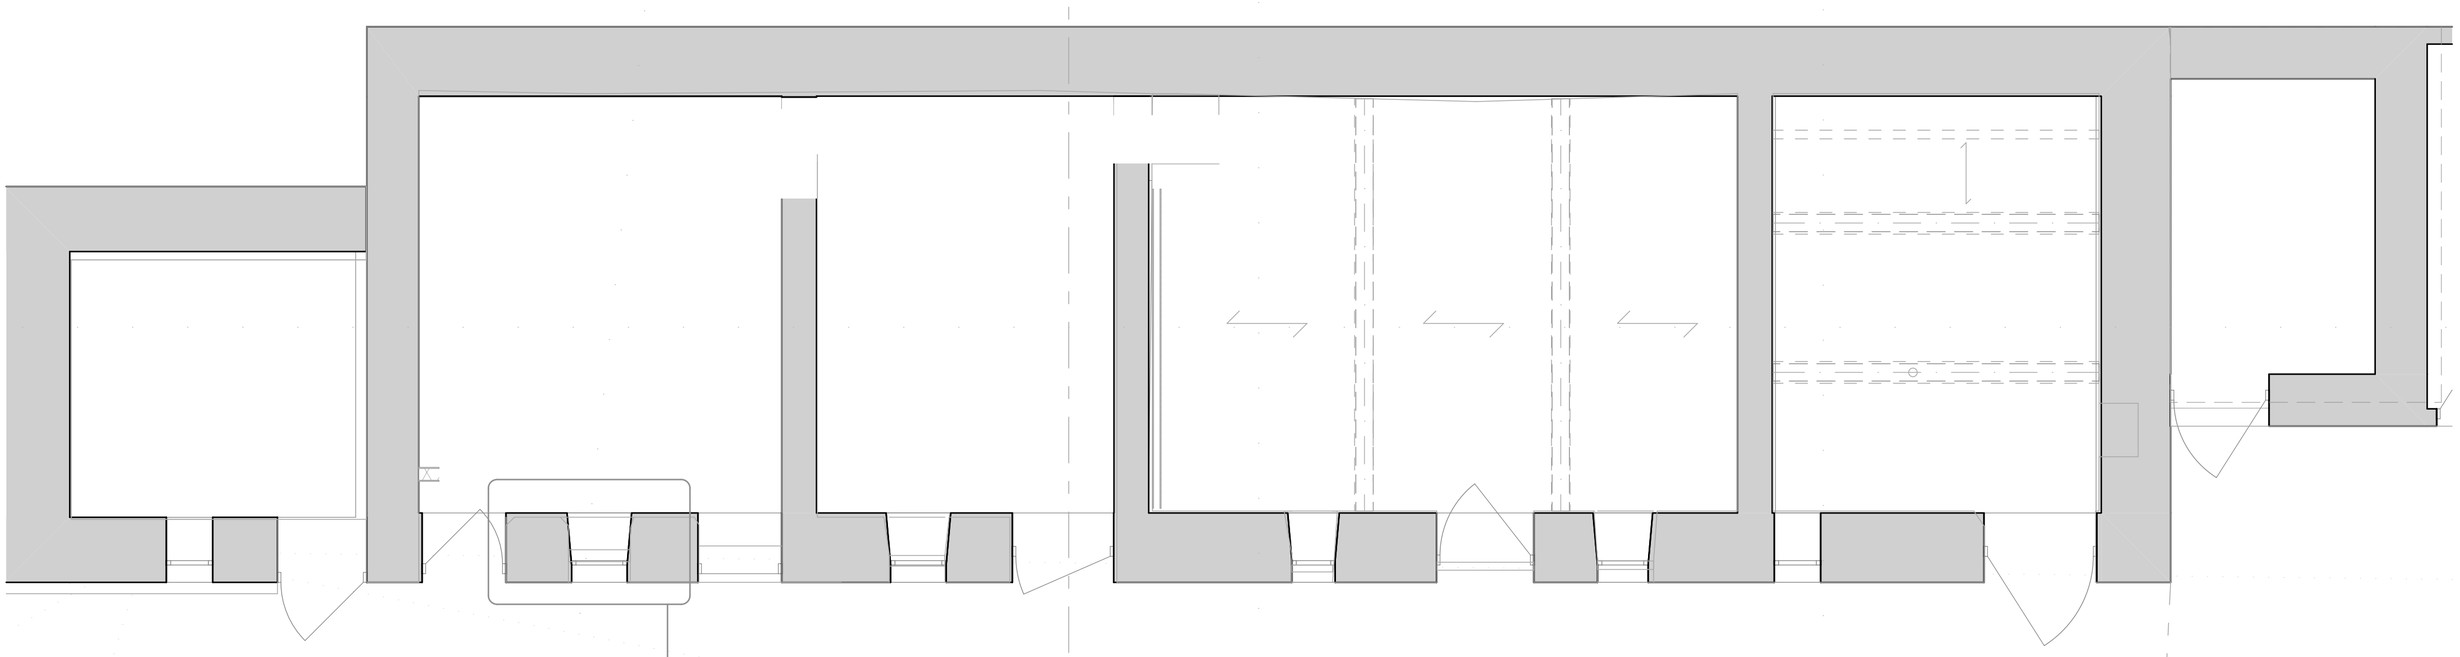

Section

Survey as Existing : Pont Y Meibion, Llanarmon Road, Glyn Ceiriog, Llangollen

Frederick Carter Architectural Services
Design, Detailing, Visualisation. Architecture. BIM
CIAT REGISTERED PRACTICE
CONTACT : 01686 805756
EMAIL: FRED@FREDCARTER.CO.UK
Riverbank House, Canal Road, Newtown, Powys, SY16 2JN

DATE	1/8/2022	SCALE	1:50 @ A1 1:100 @ A3
DWG No	P.2024.91.S02		REV