


EXISTING

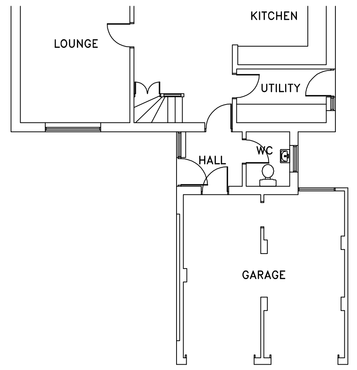


GROUND FLOOR PLAN

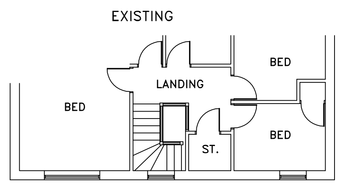


FIRST FLOOR PLAN

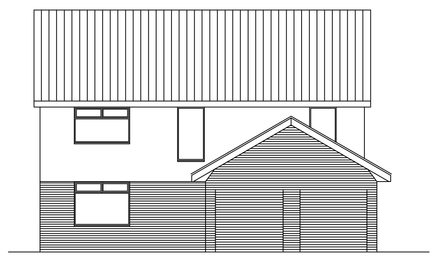

FRONT ELEVATION

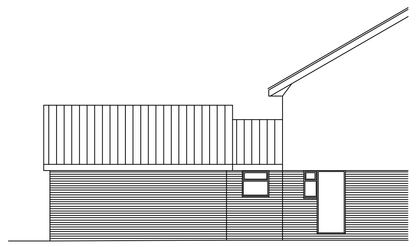


SIDE ELEVATION

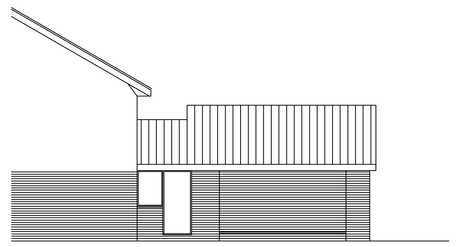


SIDE ELEVATION


PROPOSED

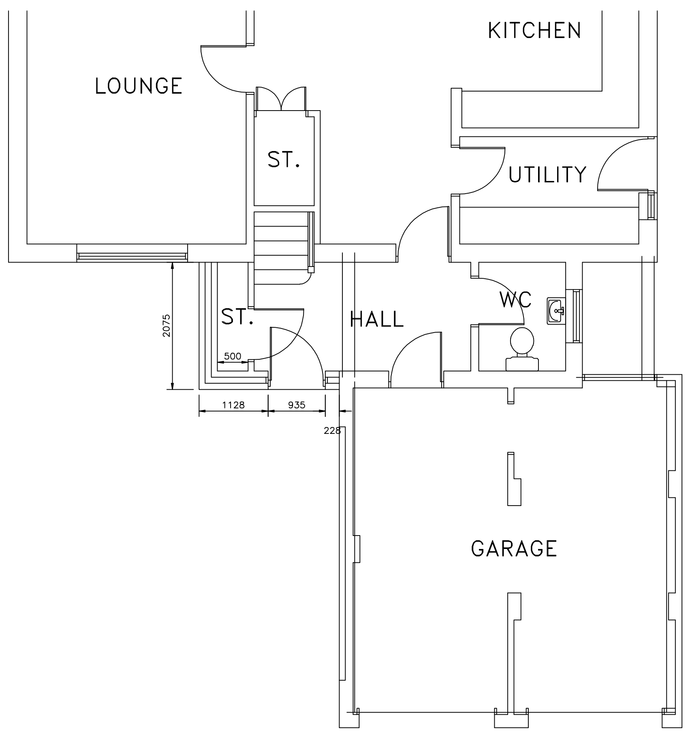

GROUND FLOOR PLAN

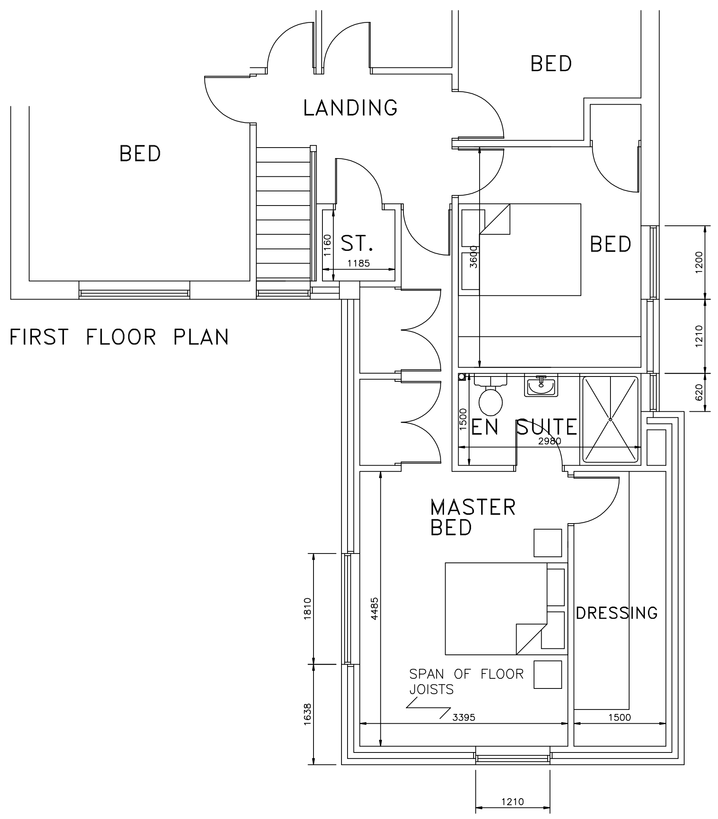

FIRST FLOOR PLAN

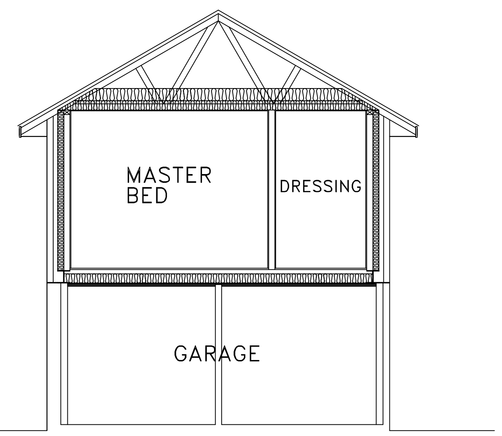


SECTION




PROPOSED SITE PLAN 1:200



FRONT ELEVATION

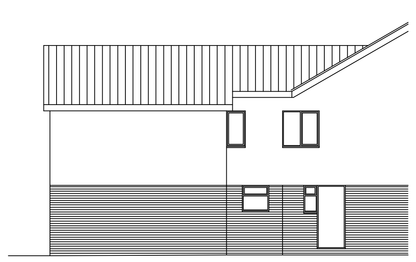

SIDE ELEVATION

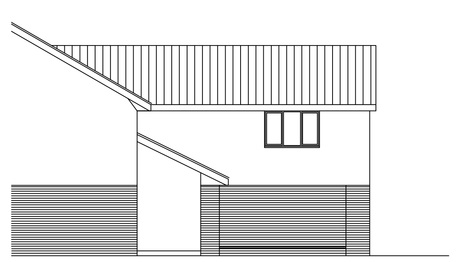

SIDE ELEVATION

The content of this drawing is subject to the provision of the Copyright Act 1956.
Work to figured dimensions only.
Site dimensions are to be checked before work is started.
Any discrepancy whatsoever between any information contained on this drawing and any other document or drawing must be drawn to the attention of the Architect by the Contractor before the work is executed.
IF IN DOUBT ASK IMMEDIATELY.

NOTES:

ARCHITECTURE AND DESIGN
Appleby, Bretton Lane, Bretton, Chester, CH4 0DX.
TELEPHONE : 07786 328972
E MAIL : jasonpdnw@aol.com

CLIENT
MR AND MRS R JONES

JOB TITLE
46 TREVALYN WAY
ROSSETT

DRAWING TITLE
EXISTING AND PROPOSED FLOOR PLANS, ELEVATIONS, SECTION

DATE: FEB 25 | DRAWN BY: JP

SCALE: 1:50, 1:100, 1:200

JOB NO. F1721 | DRAWING NUMBER 01