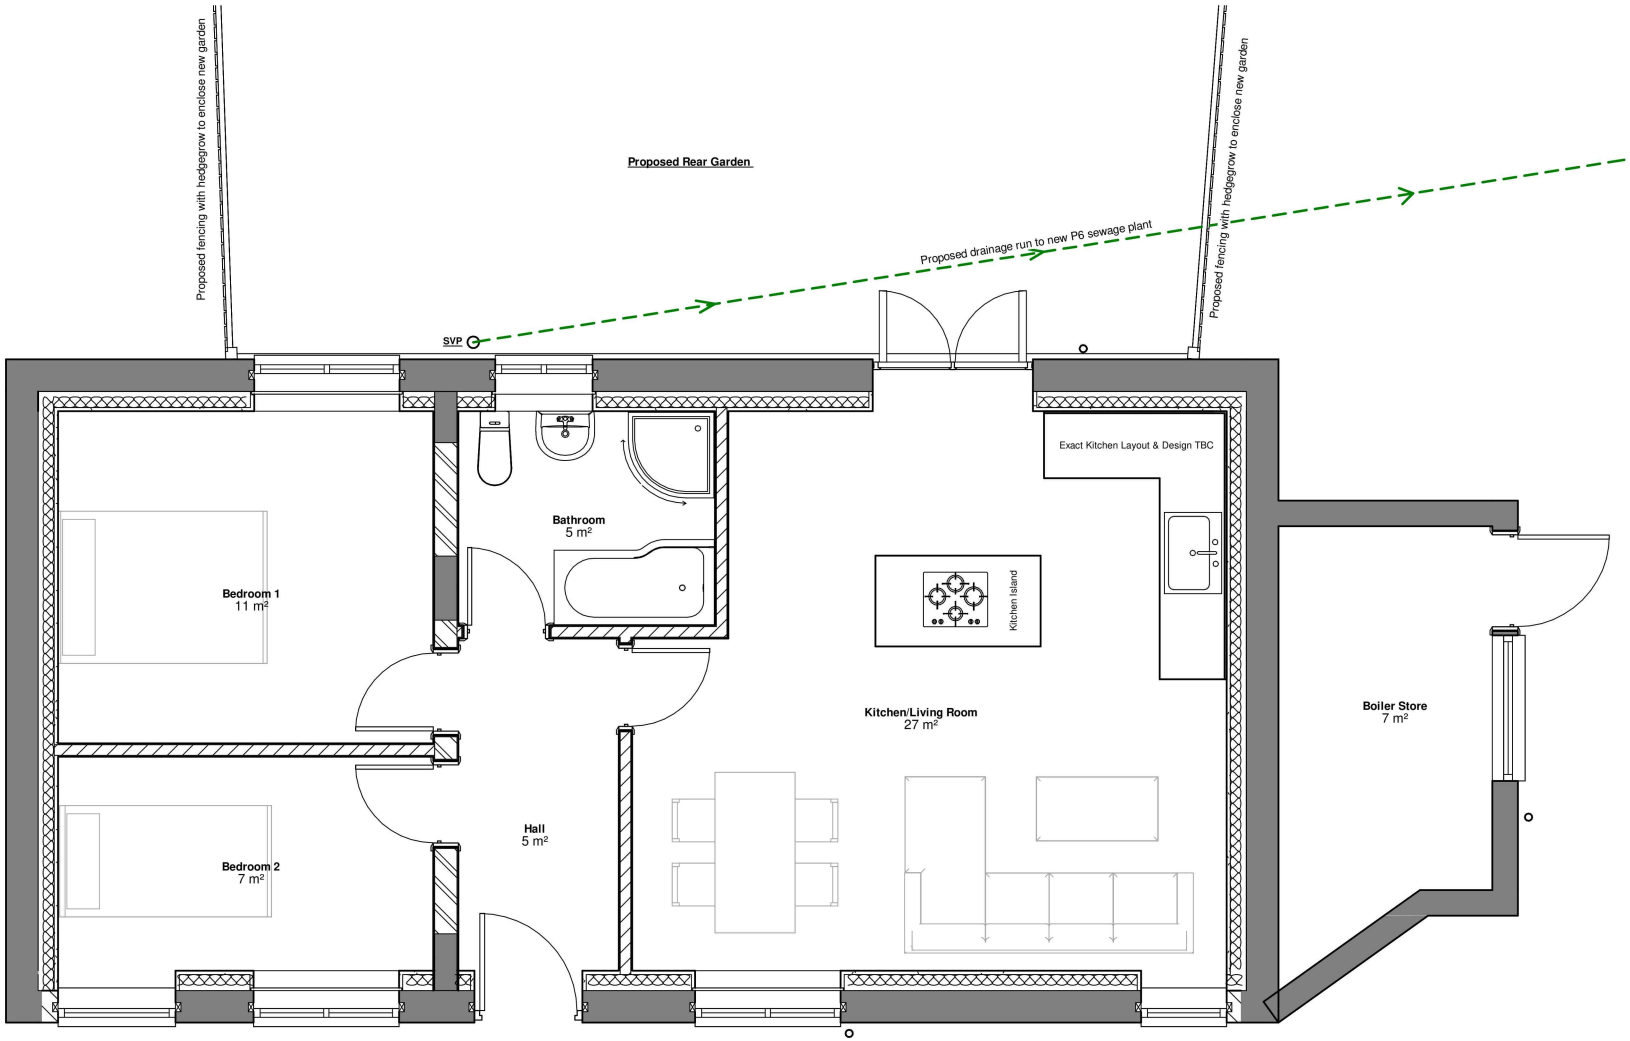


Ground Floor Proposed

1 : 50

1 : 50

0 1 2 4m

GENERAL NOTES:

This drawing is copyrighted and must not be reproduced or copied in whole or in part without the written consent of Charterhouse.

No dimensions are to be scaled from this drawing.

All dimensions are to be checked on site prior to the commencement of works.

All works are to be carried out in accordance with statutory regulations and must comply with British Standards and relevant codes of practice.

Any discrepancies to be reported to Charterhouse prior to commencement of works.

Project Title:	Pre-Application for Barn Conversion @ Wallington Farm, Worthenbury, Wrexham, LL13 0AL
Drawing Title:	Floor Plan Proposed
Client:	Ms Tracey Manning
Project Number:	AD24-0128
Date:	10.03.25
Drawn by:	JS
Checked by:	GW
Drawing number:	A5
Scale @ A3:	1 : 50

CHARTERHOUSE
CHARTERED SURVEYORS & ENGINEERS


4 Chantry Court, Chester, Cheshire, CH1 4QN

T: 01244 220 014
E: info@charterhouse-surveyors.co.uk
W: www.charterhouse-surveyors.co.uk




Front Elevation Proposed

1 : 100

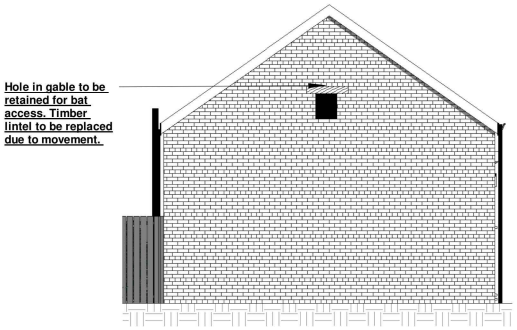


Left Elevation Proposed

1 : 100

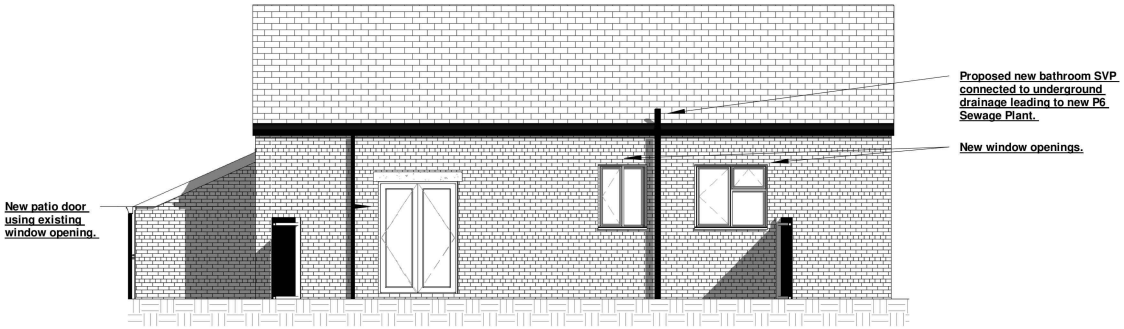


Rear Elevation Proposed

1 : 100

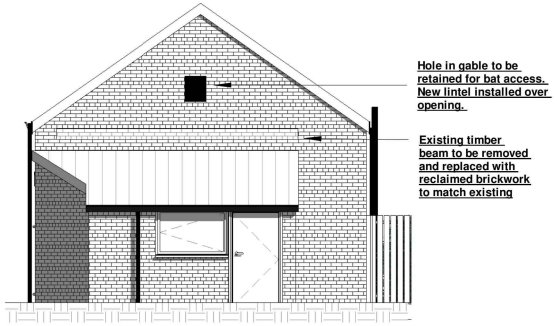

Right Elevation Proposed

1 : 100

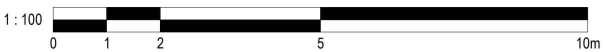

GENERAL NOTES:

This drawing is copyrighted and must not be reproduced or copied in whole or in part without the written consent of Charterhouse.

No dimensions are to be scaled from this drawing.

All dimensions are to be checked on site prior to the commencement of works.

All works are to be carried out in accordance with statutory regulations and must comply with British Standards and relevant codes of practice.

Any discrepancies to be reported to Charterhouse prior to commencement of works.

Project Title:
Pre-Application for Barn Conversion @ Wallington Farm, Worthenbury, Wrexham, LL13 0AL

Drawing Title:	Elevations Proposed
Client:	Ms Tracey Manning
Project Number:	AD24-0128
Date:	10.03.25
Drawn by:	JS
Checked by:	GW
Drawing number:	A6
Scale @ A3:	1 : 100

CHARTERHOUSE
CHARTERED SURVEYORS & ENGINEERS

4 Chantry Court, Chester, Cheshire, CH1 4QN

T: 01244 220 014
E: info@charterhouse-surveyors.co.uk
W: www.charterhouse-surveyors.co.uk