

South East Elevation



South West Elevation




North West Elevation




North East Elevation

Elevations Scale 1:100

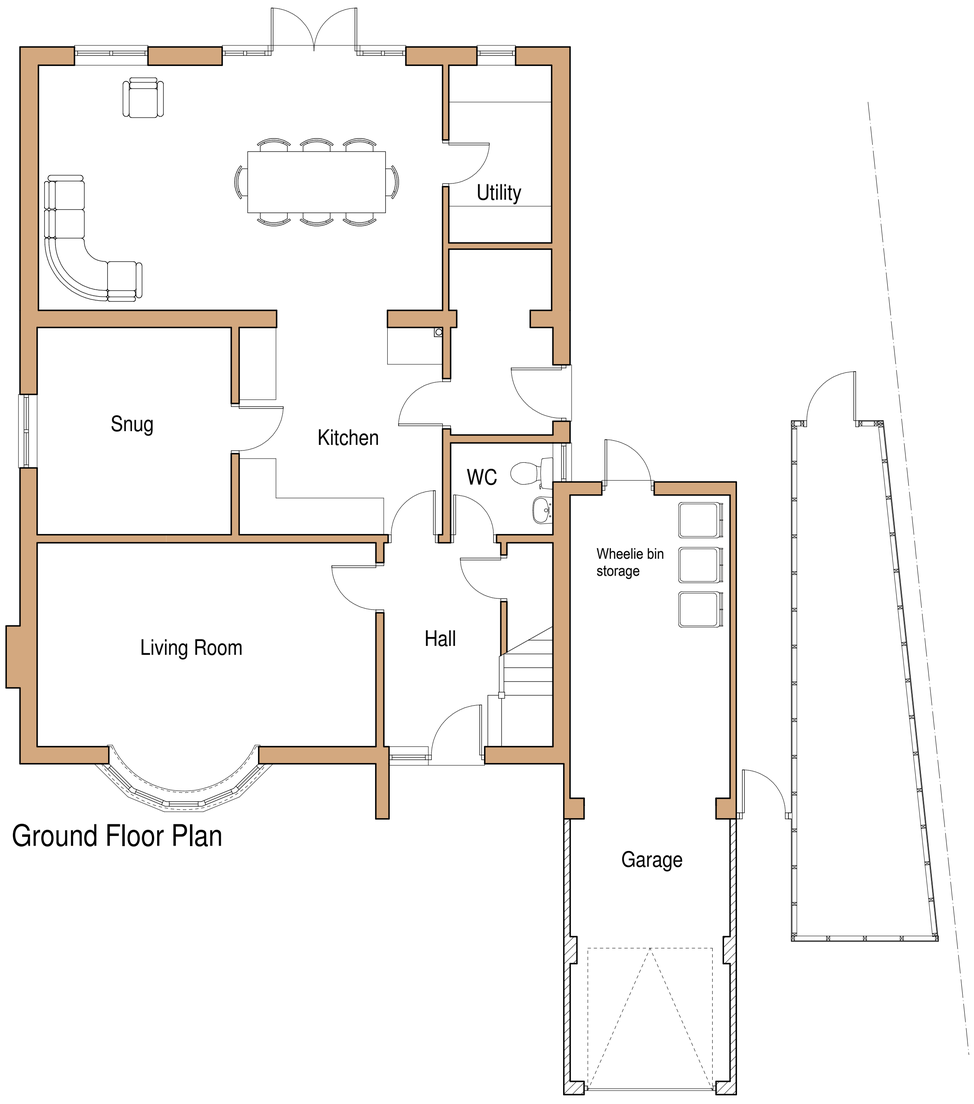

Ground Floor Plan

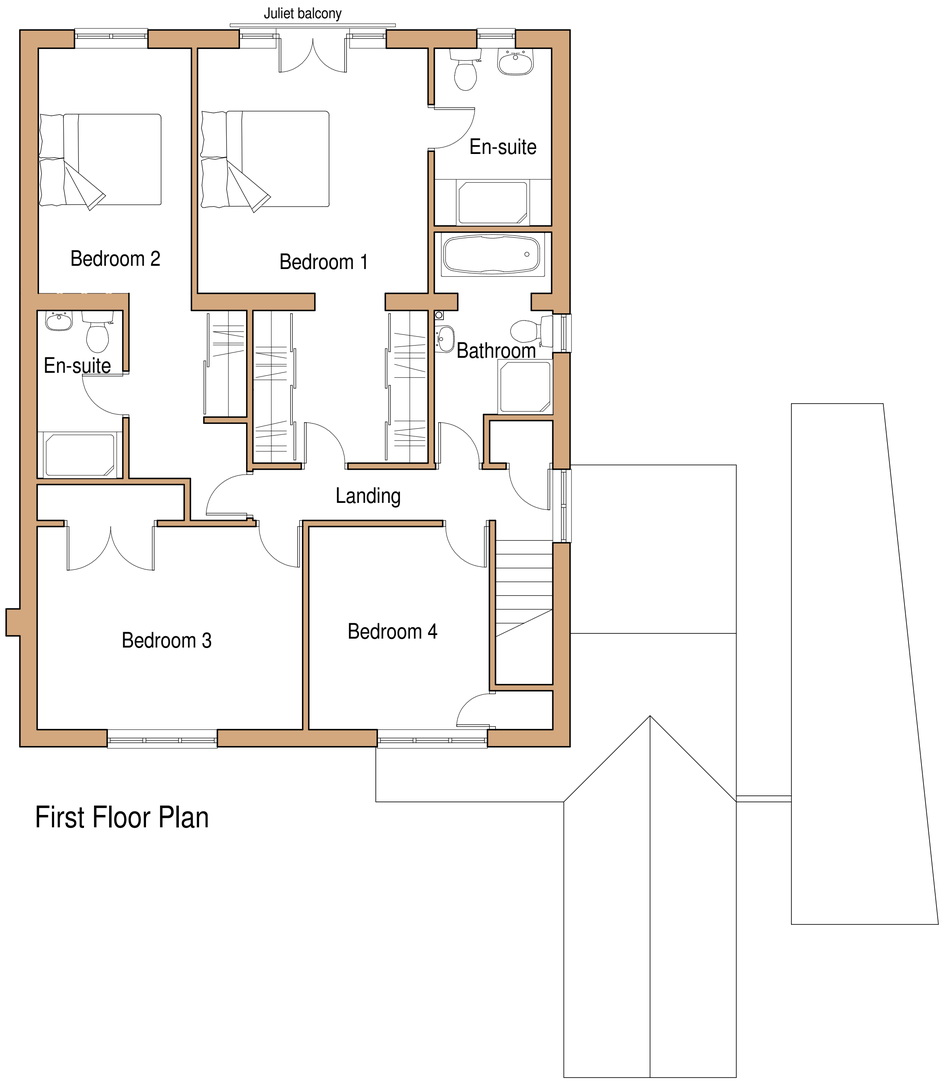

First Floor Plan

Revision:
-

Sean Caddick Architectural
13 Belvidere Walk
Shrewsbury
SY2 5LT
email: seancaddick@live.co.uk
Tel: 07971 166529

Client:
Mr R McHugh

Project:
Extension to
4 Flordd Glyn
Coed Y Glyn
Wrexham
LL13 7QN

Drawing title:
Proposed Floor Plans
and Elevations

Scale:
1:50 @ A1

Date:
March 2025

Drawing number:
25/2017/14

Revision:
-