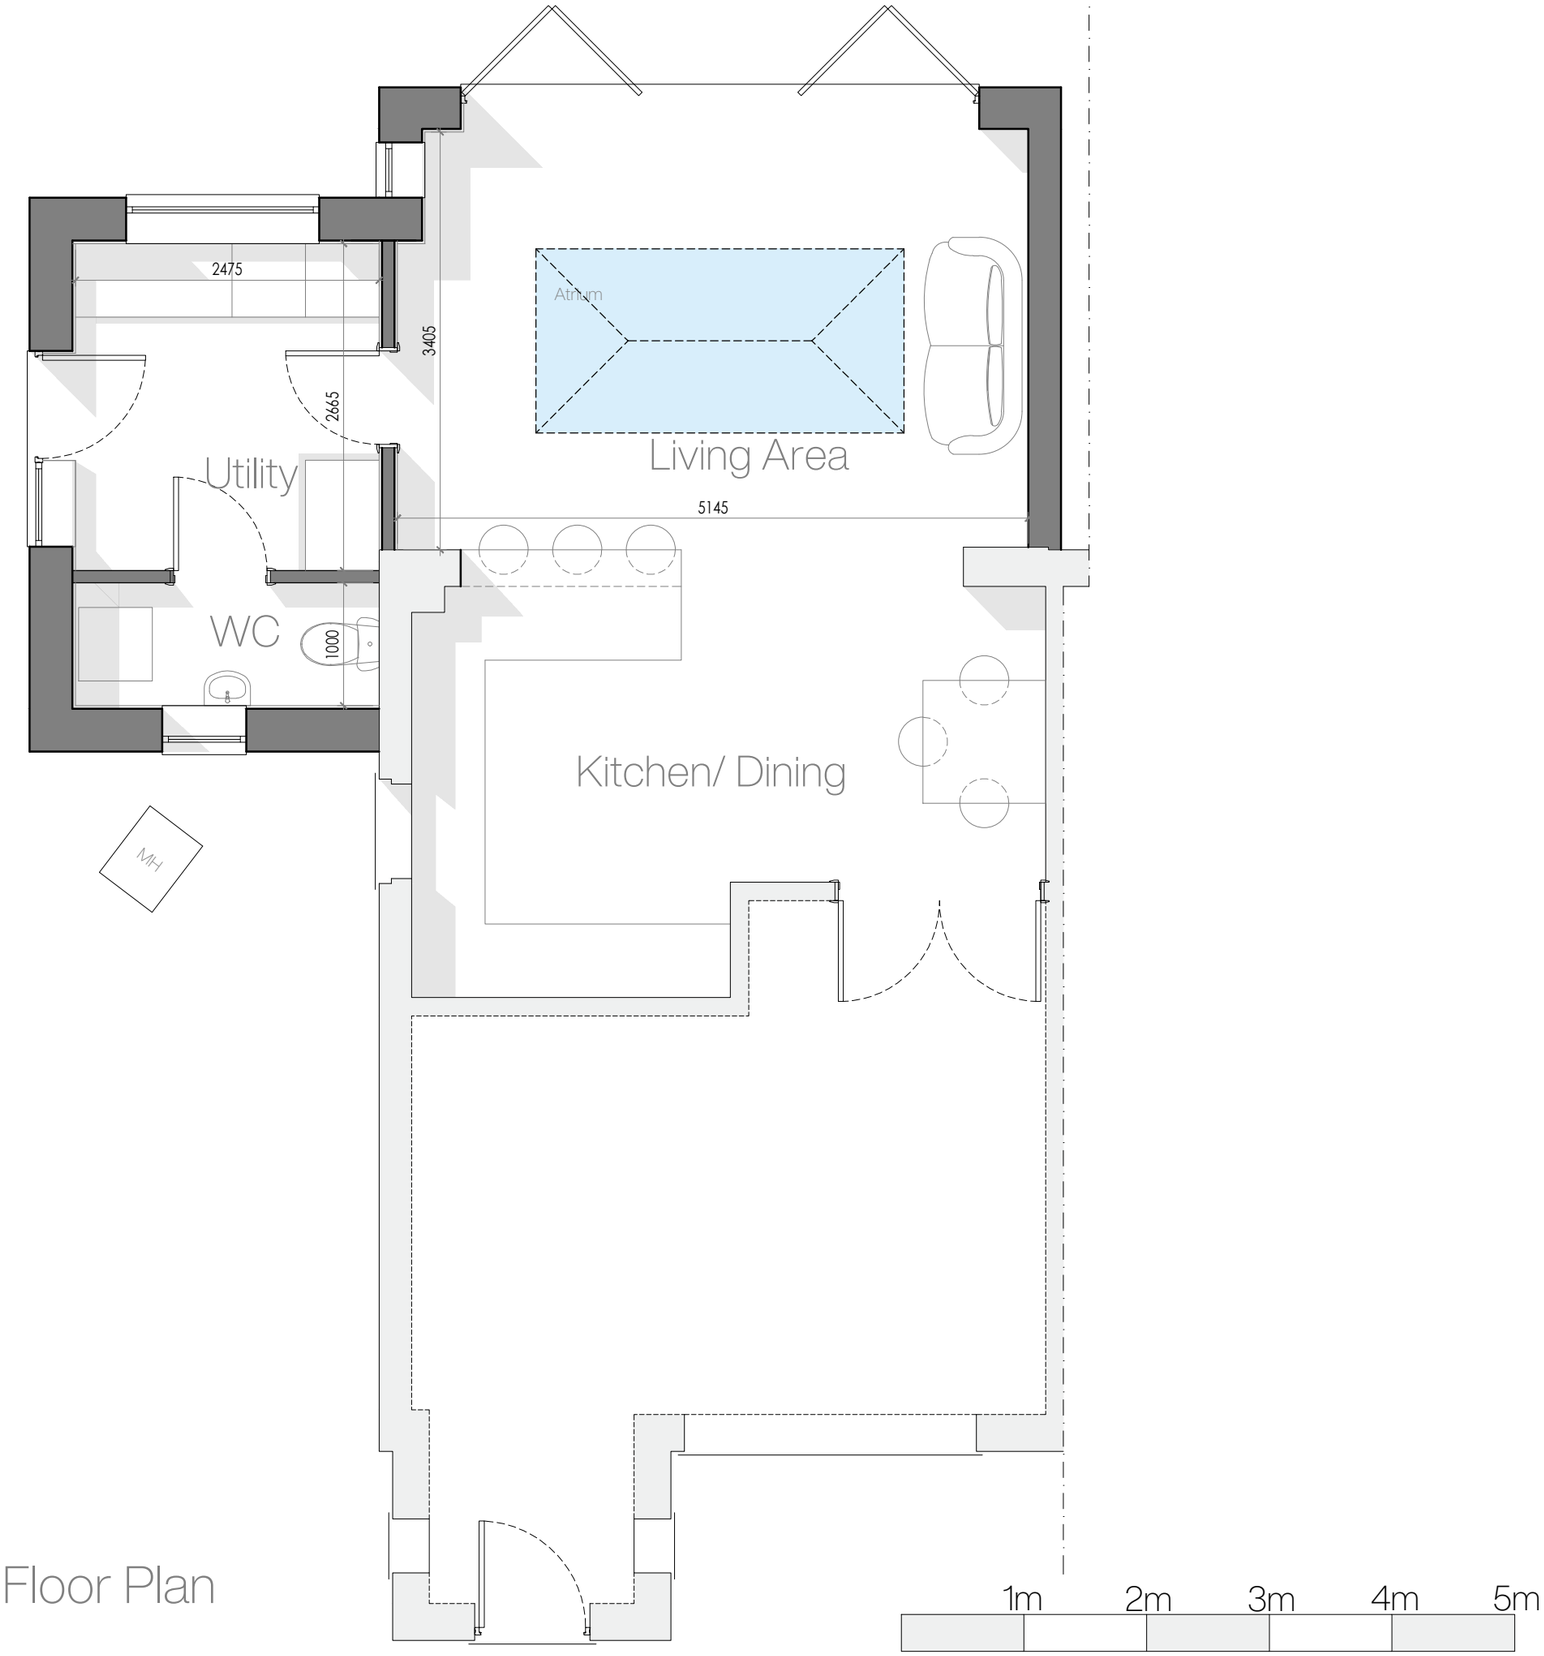


Ground Floor Plan

Scale: 1:50

20 Ffordd Morgan,

Llay,

Wrexham,

LL12 0RR

Rev	Notes	Date

Proposed b | Floor Plan

March 2025

A3

L05.1.005

1 - 2

DO NOT SCALE FROM THIS DRAWING. ALL DIMENSIONS TO BE CONFIRMED ON SITE PRIOR TO FABRICATION BY THE CONTRACTOR. DRAWINGS TO BE READ IN CONJUNCTION WITH ANY REFERENCED DOCUMENTATION. PLANS NOT TO BE REPRODUCED WITHOUT THE PRIOR CONFIRMATION FROM THE DESIGN TEAM.

©