
REPOGRAPHICS CAN CAUSE SCALE INACCURACIES. PLEASE USE THE SCALE BAR TO CONFIRM ANY MEASUREMENTS TAKEN DIRECTLY FROM A PRINTED REPRODUCTION OF THIS A3 DRAWING.

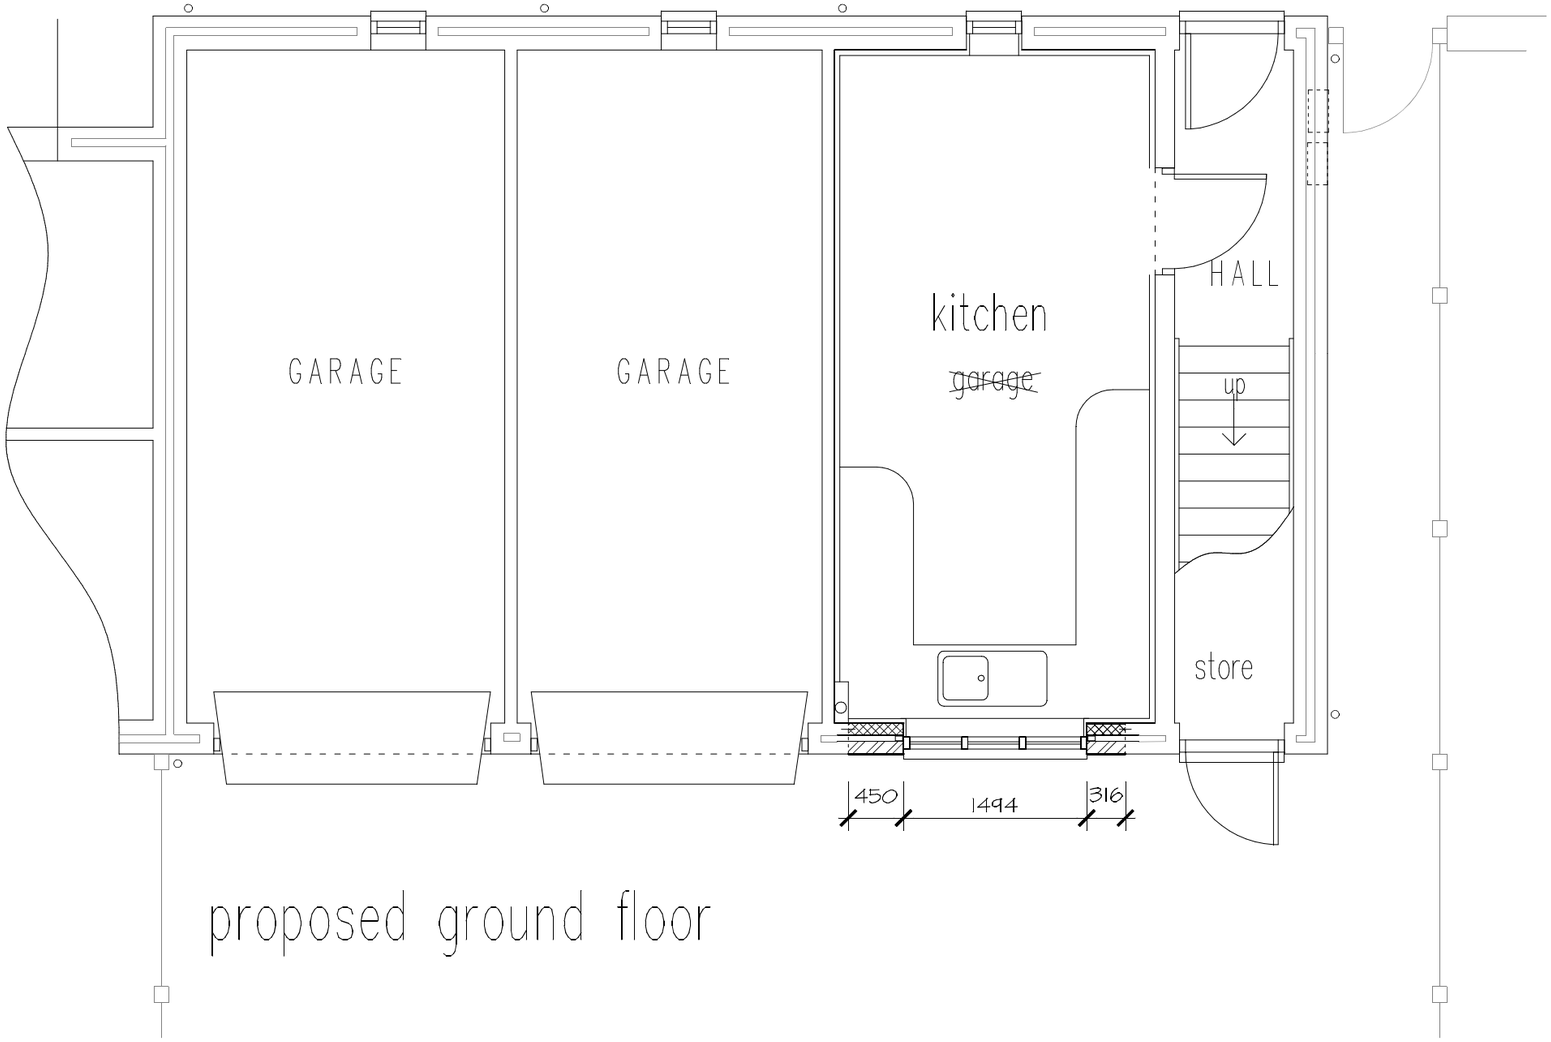

proposed ground floor

Scale Bar

0 metres 1 2 3 4 5

ILLUSTRATIVE FOR PLANNING PURPOSES ONLY.

job; PROPOSED ALTERATIONS
at
17 ACTON HALL WALKS, WREXHAM LL12 7YJ

title;
PROPOSED GROUND FLOOR PLAN

dwg No. 0525/03 Scales: 1:50 @A3 Date; Apr '25