
NORTH

0 5M 10M 15M 20M

SCALE 1:500 @A2

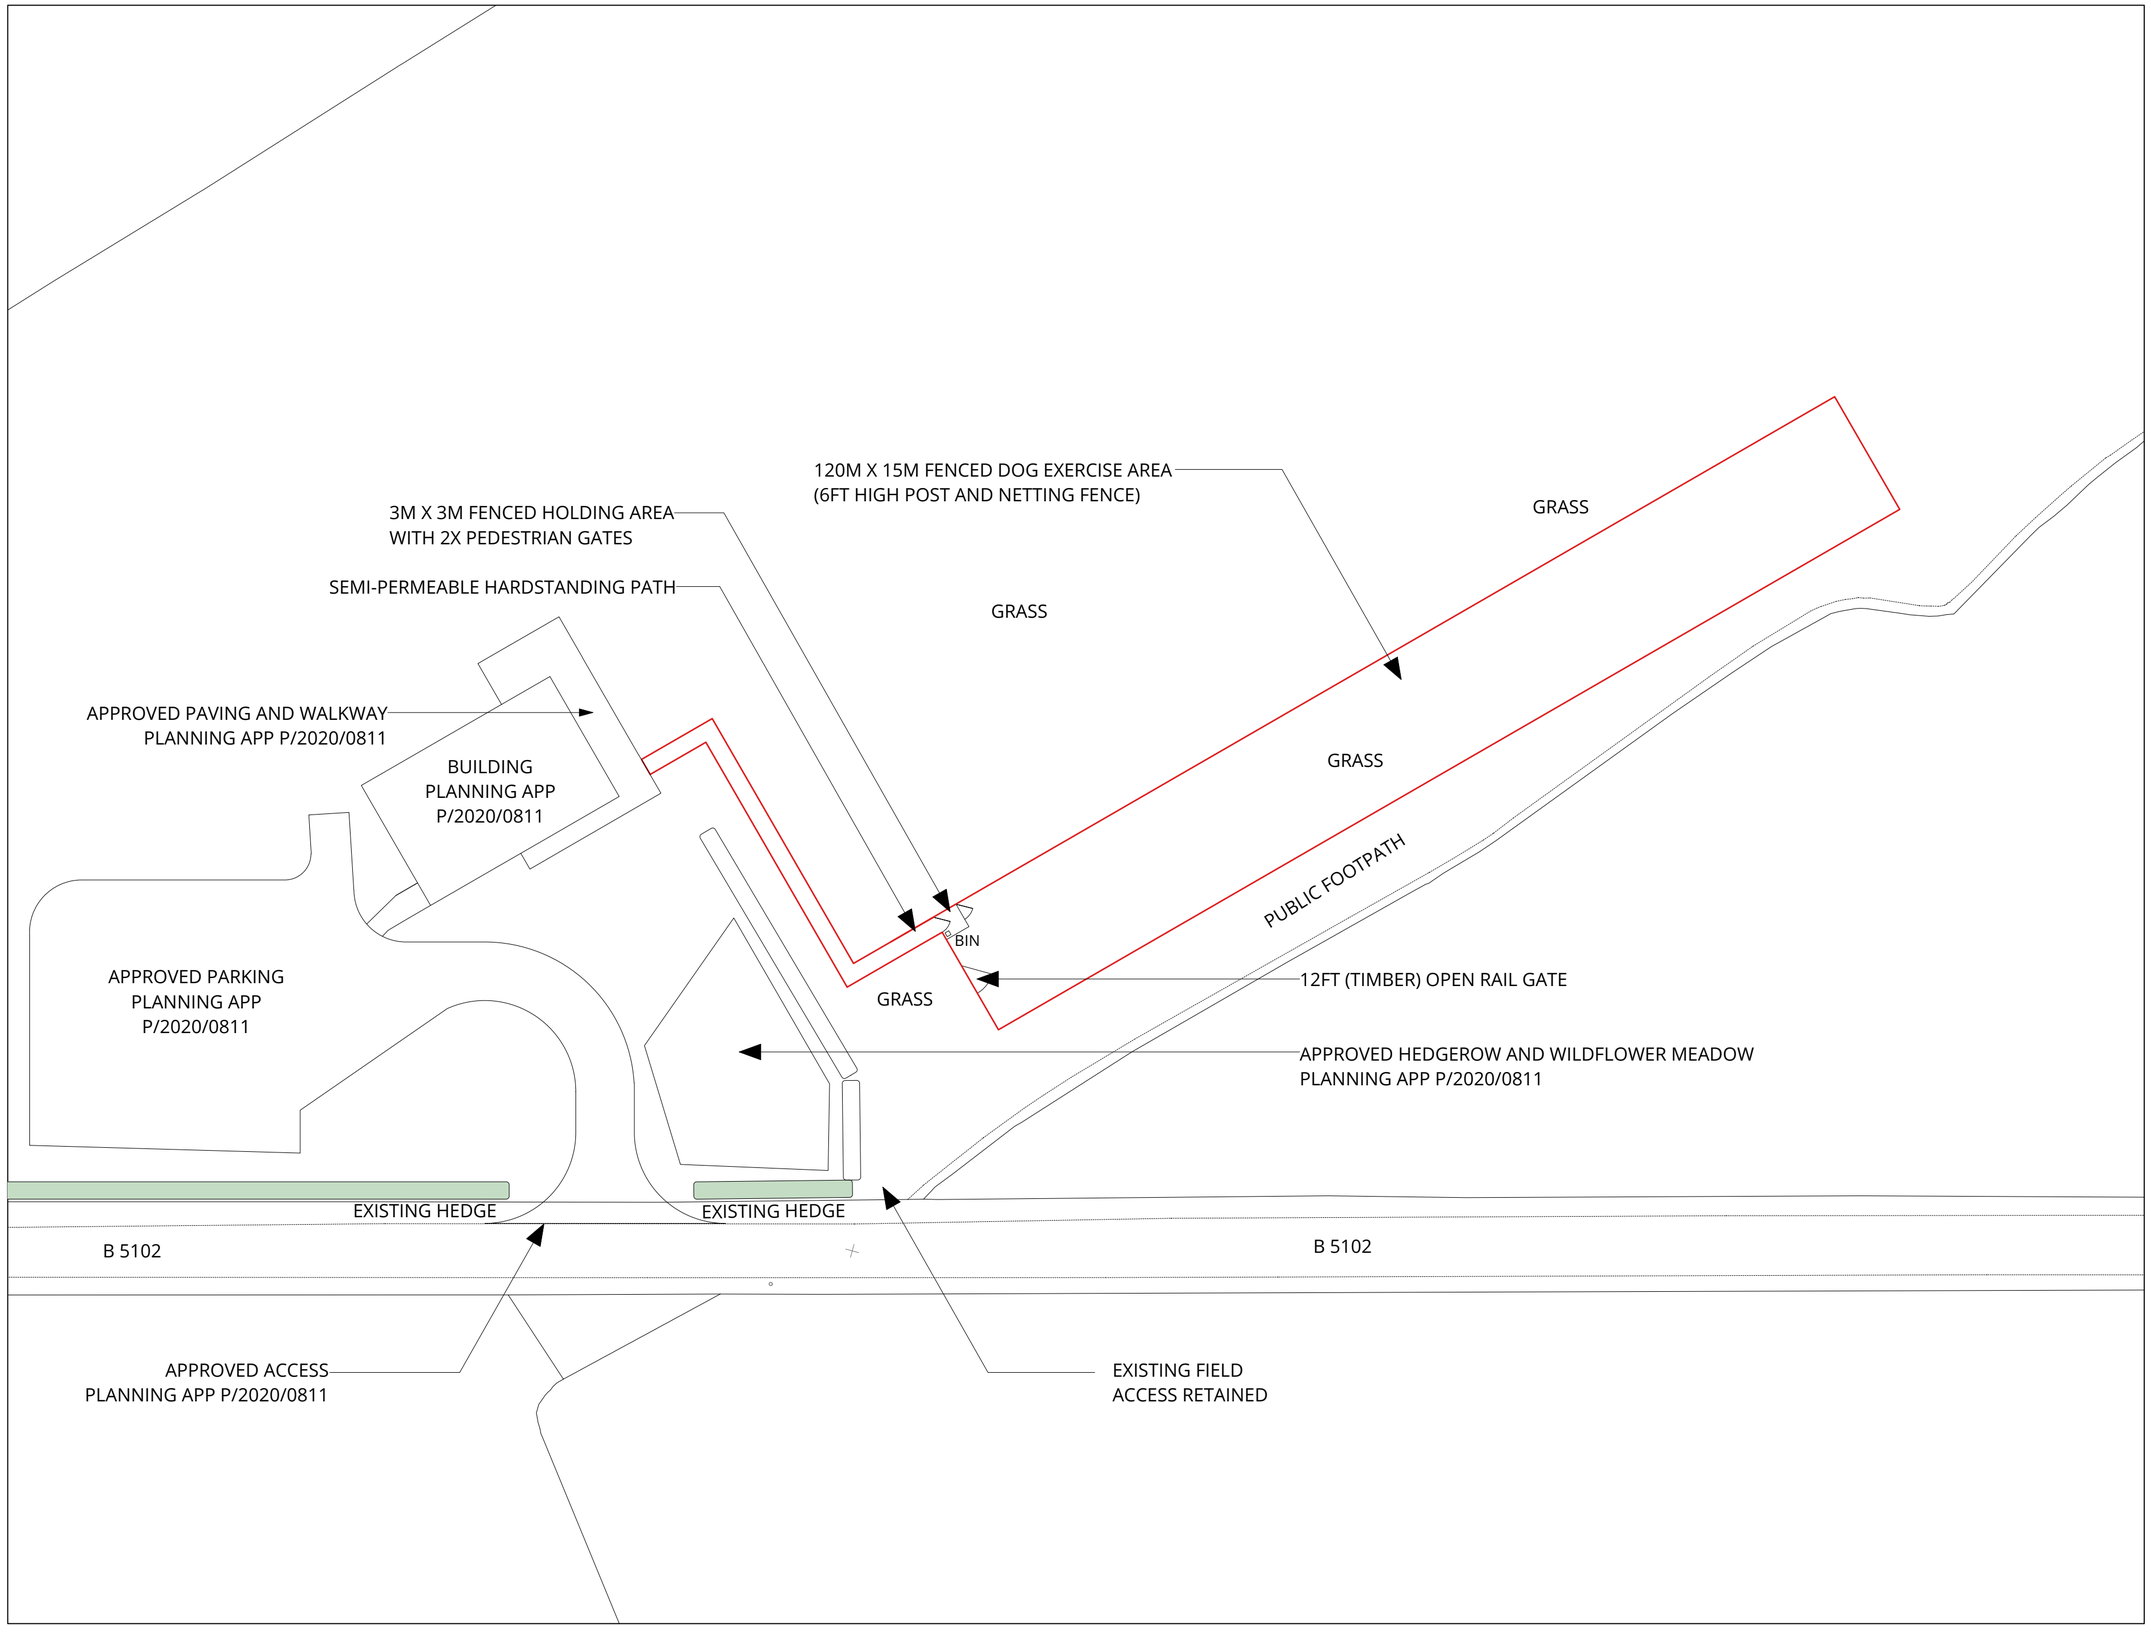

PLANNING

REV	DESCRIPTION	DATE
-	PLANNING	JAN 2025
A	PLANNING	MARCH 2025

PROJECT No.	0096
ADDRESS	LAND NORTH OF STRAIGHT MILE CROESHOWELL WREXHAM LL12 0PA

TITLE	SITE PLAN
DRAWING No.	0096-PL-02
REVISION	-