

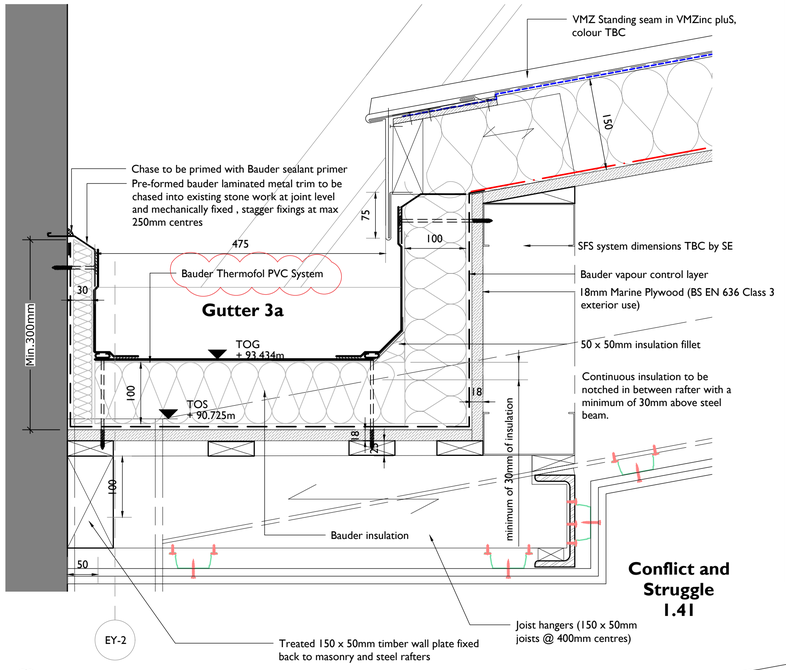


1 / 4106 Detail Section 01 through gutter 03a (lowest point)
1:5 @ A1

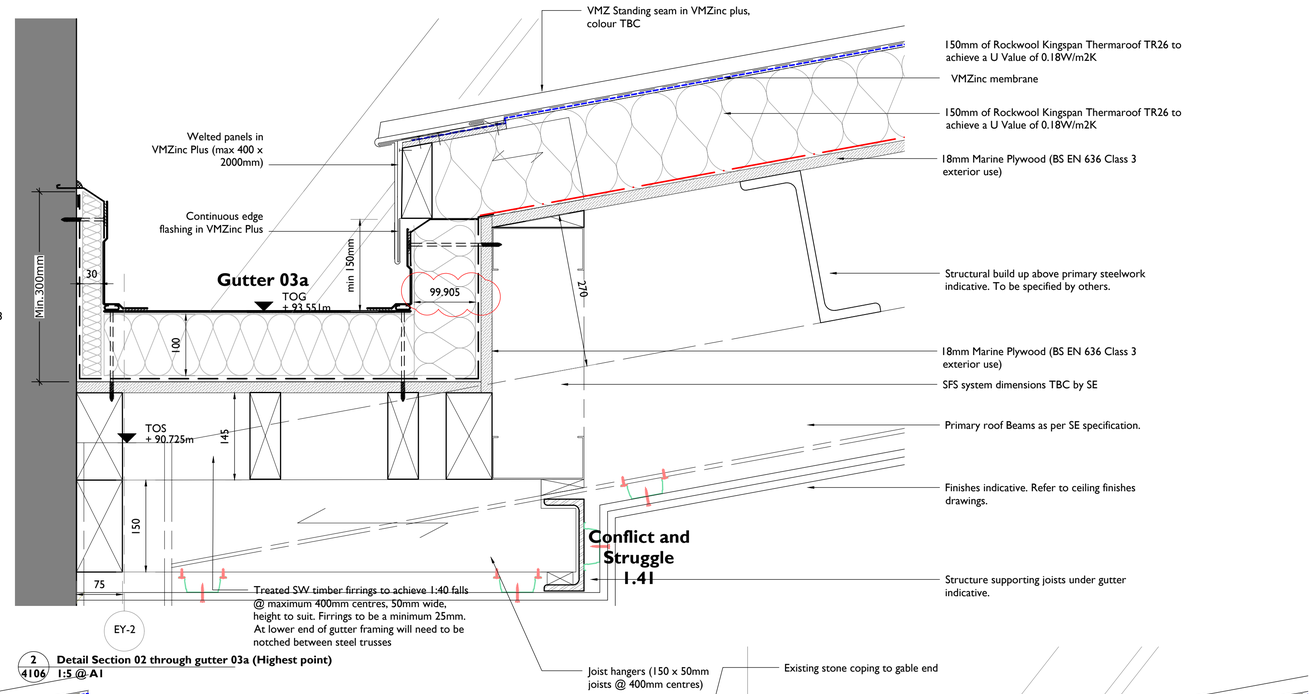

2 / 4106 Detail Section 02 through gutter 03a (Highest point)
1:5 @ A1

Gutter 02

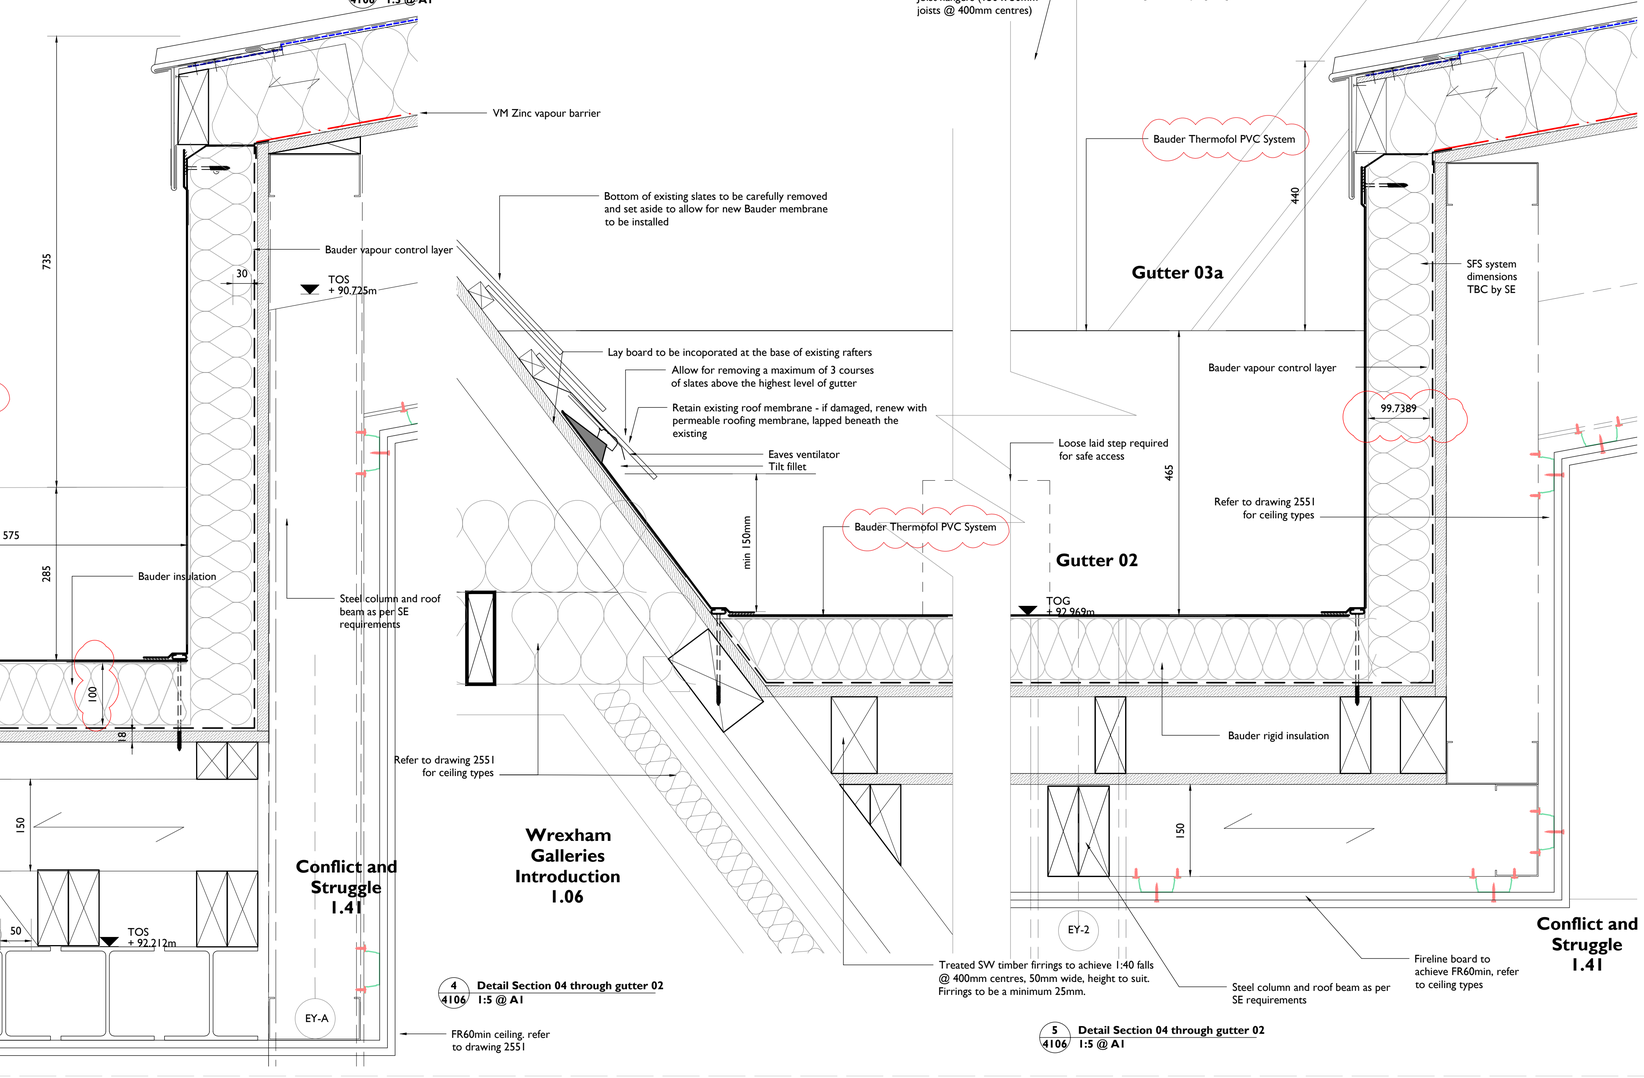

4 / 4106 Detail Section 04 through gutter 02
1:5 @ A1

3 / 4106 Detail Section 03 through gutter 01
1:5 @ A1

5 / 4106 Detail Section 04 through gutter 02
1:5 @ A1

Notes: 03/02/2025 18:09:16


Drawings are based on survey data and may not accurately represent what is physically present.

Do not scale from this drawing. All dimensions are to be verified on site before proceeding with the work.

All dimensions are in millimeters unless noted otherwise.

Purcell shall be notified in writing of any discrepancies.

Key Plan
not to scale

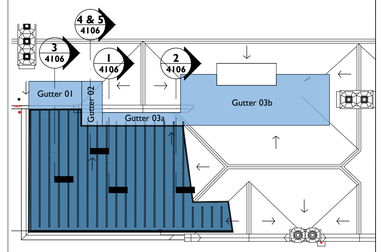

KEY PLAN - Exercise Yard

GENERAL COMMENTS

- EARLY ACTION: Contractor to provide access to review roofs and confirmation of detail by CA
- Contractor to confirm levels and existing buildup dimensions prior to manufacturing and installation.
- VM Zinc to be installed as per manufacturers recommendations
- Bauder system to be installed as per manufacturers recommendations
- To be read in conjunction with GA Roof Plan, Ceiling Types, Wall Types (2500, 2550 and 2600 series) and NBS specification
- To be read in conjunction with SE and M&E details
- All structural timber to be treated softwood
- Allow for stripping back of bottom section of roof to allow for new Bauder detail to a maximum of 3 courses above the highest level of gutter. Reinstate the existing slates over the new tilt fillet as detail 4/4106
- Refer to fall restraint details

Approx gutter levels. Levels TBC on site.

Make allowance for the installation of 2 no. layers of ExMesh TM Securilath TM HDR across all new roof constructions, vertical sections of cladding and gutters to achieve SR3.

0 100mm 200mm 300mm 400mm 500mm

REV	DATE	BY	CHK	DESCRIPTION
C02	03/02/2025	CH	ZB	Bauder Note Updated
C01	10/06/2024	ZB	JR	Construction Issue

CLIENT
Haley Sharpe Design Ltd

PROJECT
Wrexham Museum Redevelopment

JOB NUMBER
241084

PURCELL

TITLE
Exercise Yard Roof Details

SIZE	SCALE	LAST REVISED	DRAWN	CHECKED
A1L	as stated	06/10/2023		

REV **C02** SUITABILITY/REASON FOR ISSUE **A5 - Construction Approved**

DRAWING NAME
241084-PUR-00-XX-DR-A-4106

St James', 79 Oxford Street, Manchester, M1 6FQ
© PURCELL 2019. PURCELL ® IS THE TRADING NAME OF PURCELL ARCHITECTURE LTD.