

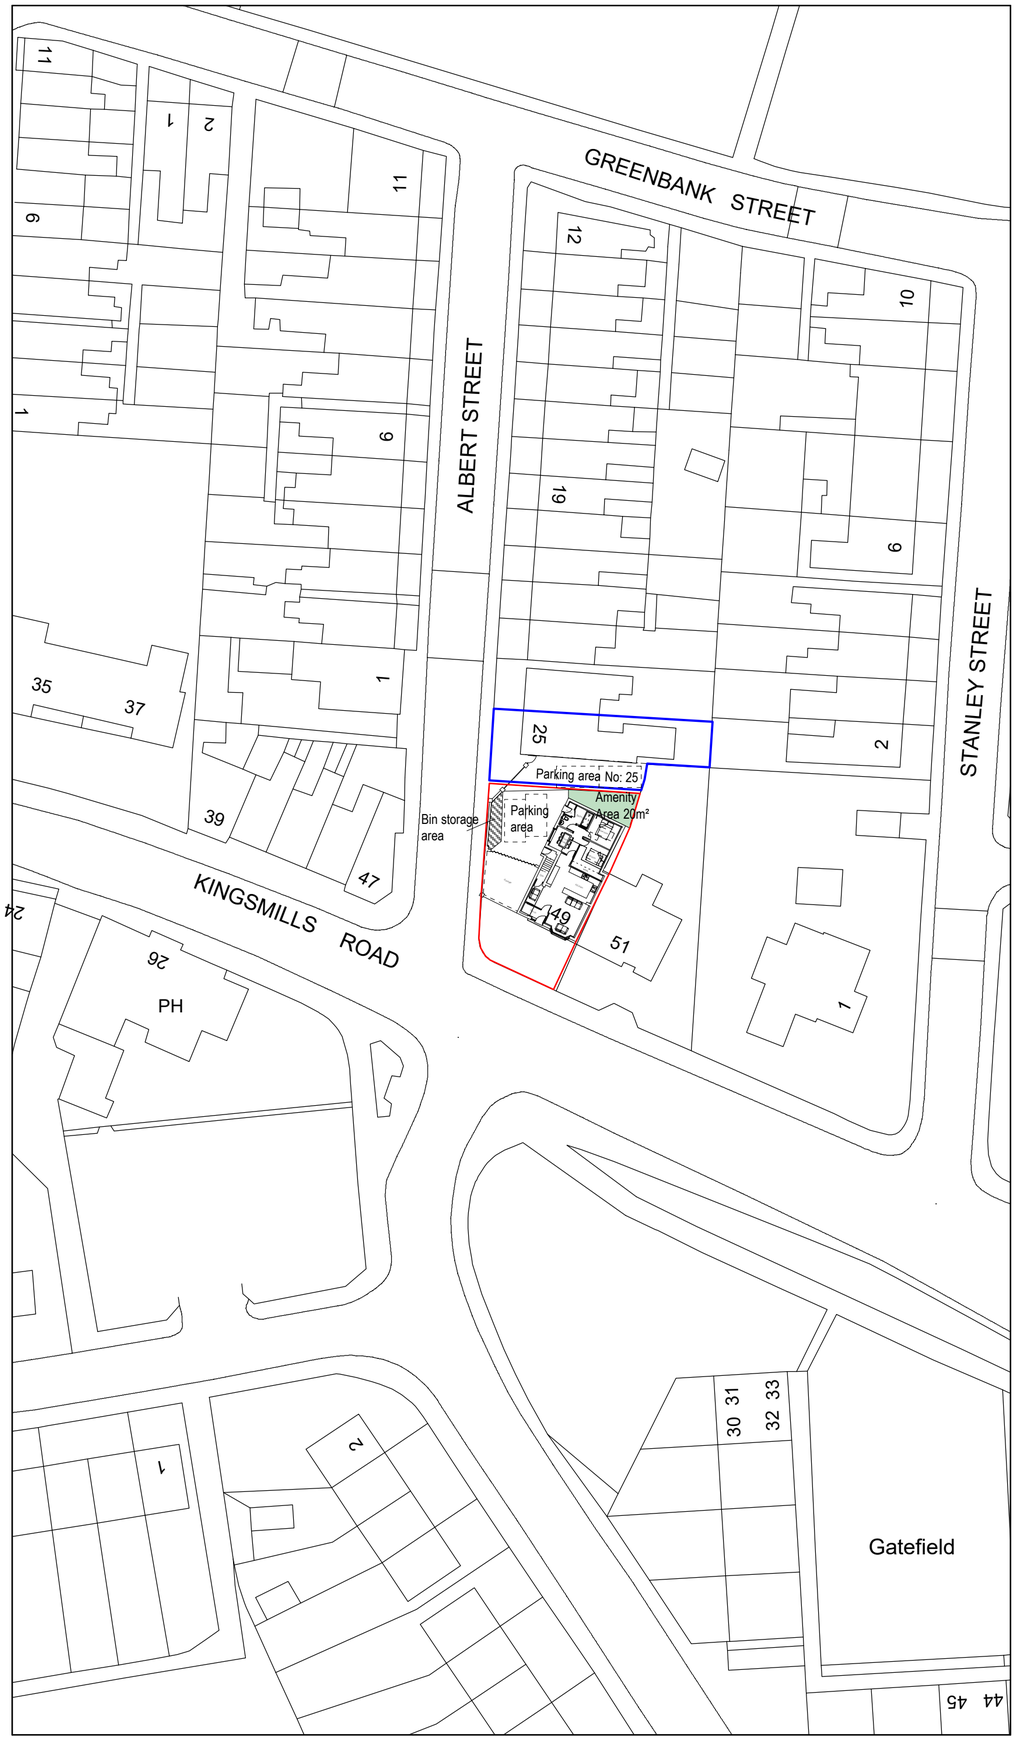


Site Plan 1:500

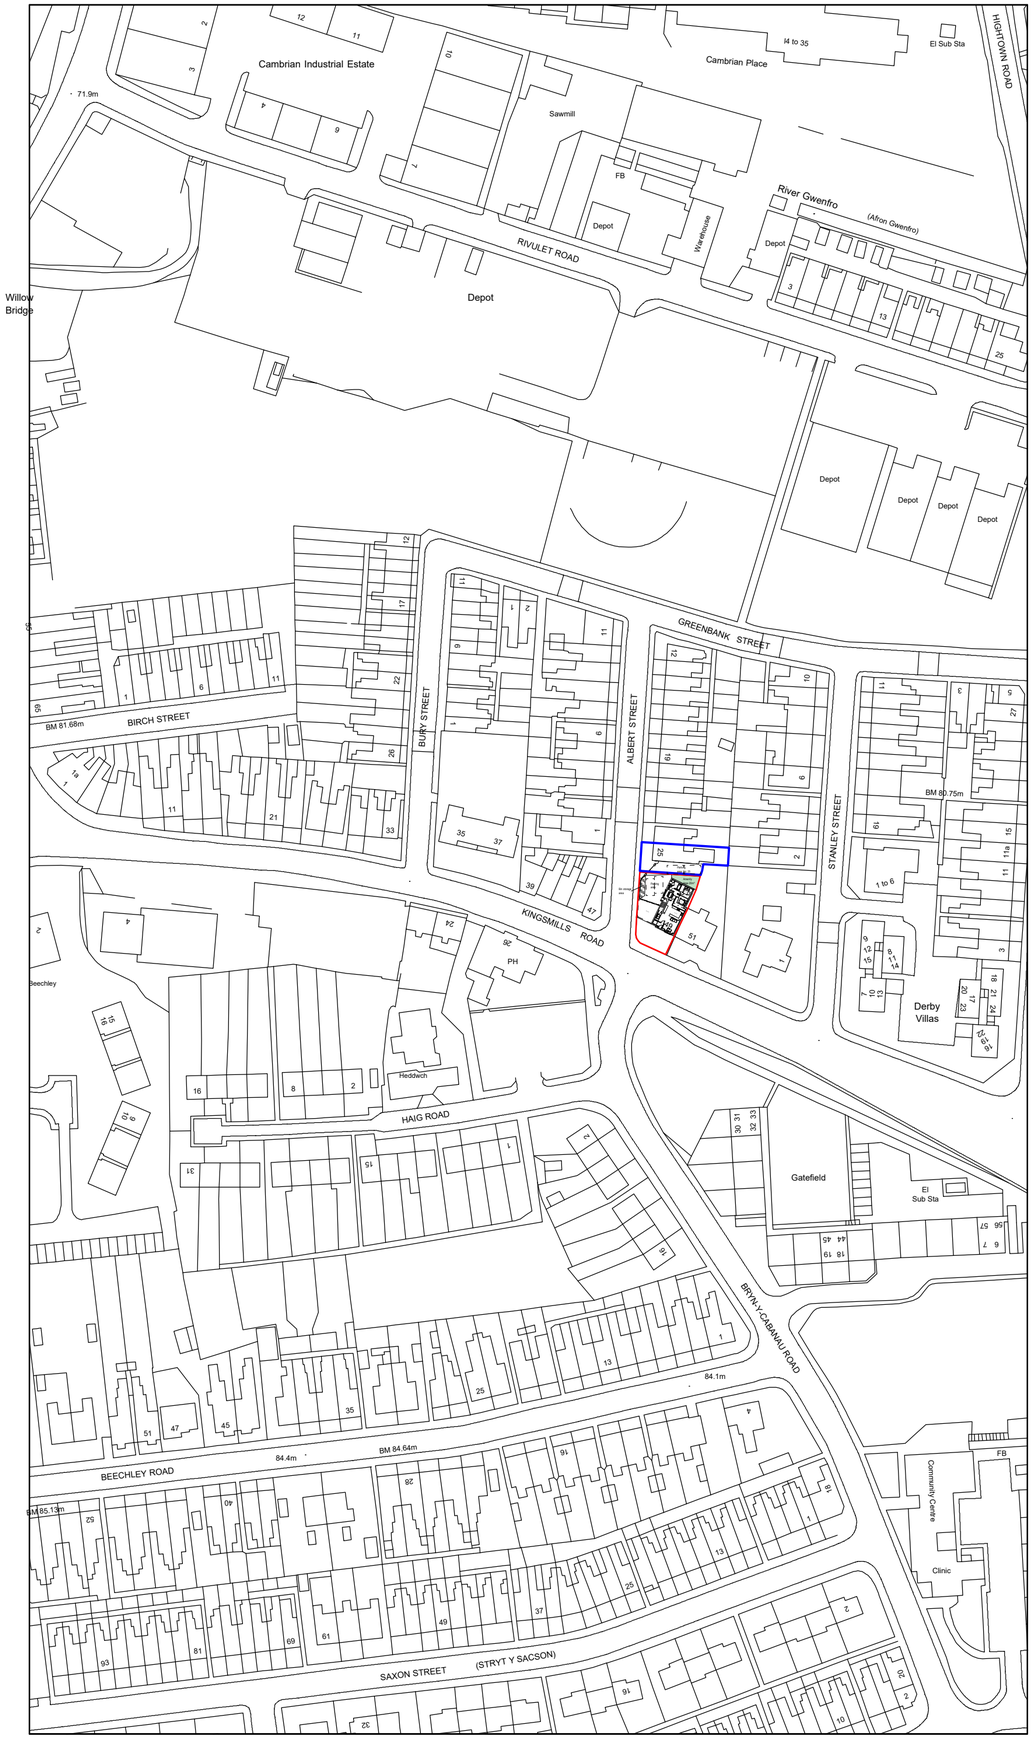

Location Plan 1:1250

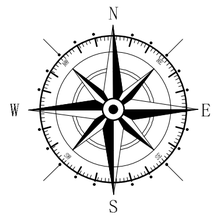

Key

- Surrounding Buildings
- Application Site
- Property owned by applicant

Rev	Date	Detail	Initial

Project:

Proposed Alterations at,
Old Post Office,
49 Kings Mills Road,
Wrexham, LL13 8NL

Title:	Scale: (A2)
Site & Location Plan	1:500 & 1:1250
Drawn By: D.J.Edwards	Date: March 2025
Drawing No: S108/005	Sheet: 1 of 1

blueprint
architectural services

Office 3K4,
Redwither Business Tower,
Wrexham. LL13 9XT
Tel: 01978 356500
www.blueprintarchitectural.com

© copyright all rights reserved