
Site Plan - Proposed Slurry Lagoon at Porthygan Farm

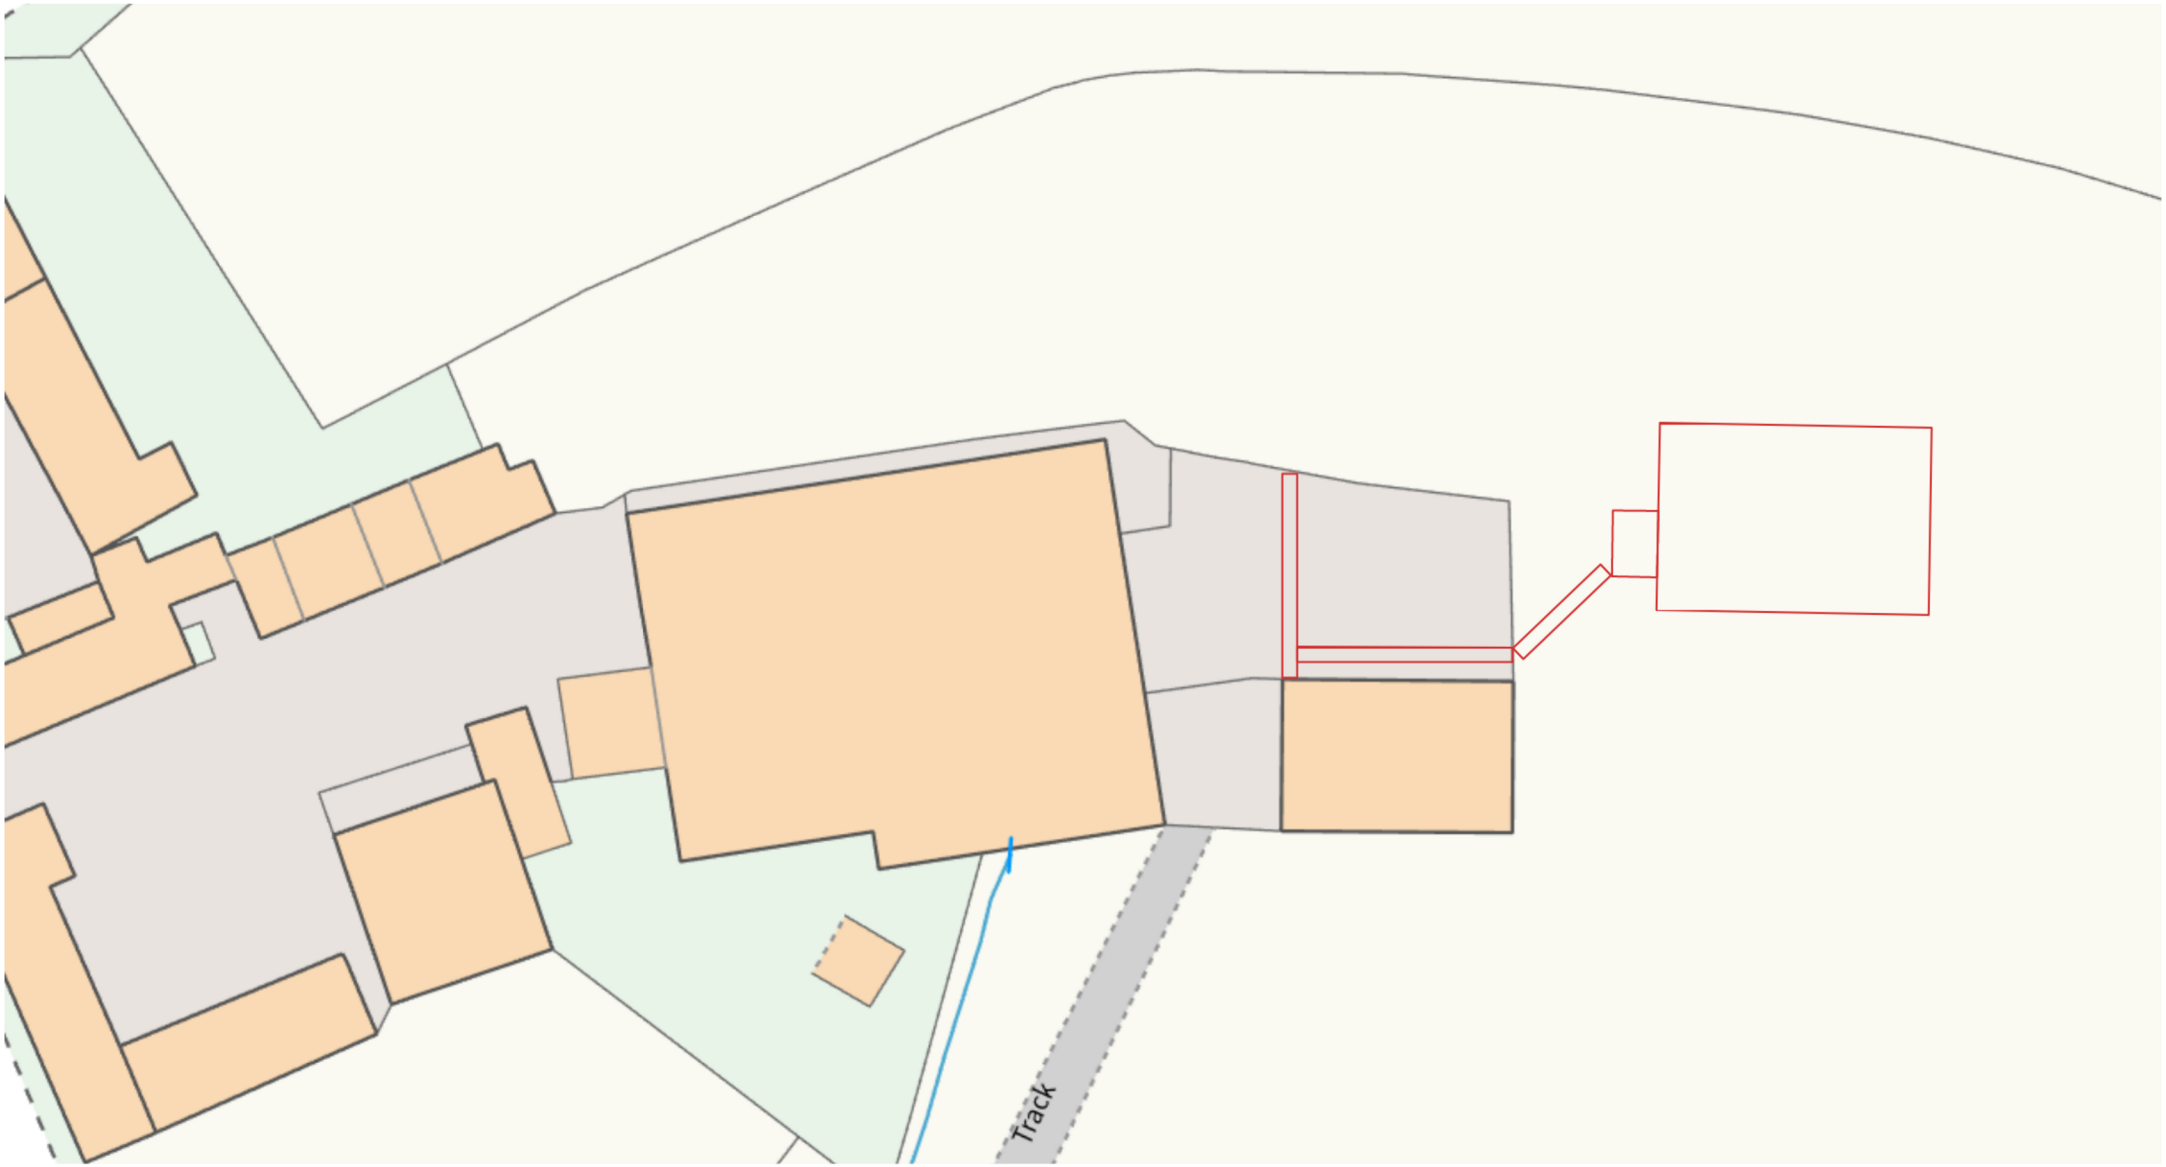

Produced on Land App, Mar 26, 2025.
© Crown copyright and database rights 2025 (licence number 100059532)

10 m
Scale 1:500 (at A4)

N