

KEY PLAN

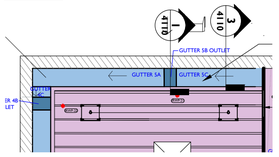

STEEL LEVELS AND SETTING OUT TO BE CONFIRMED FOLLOWING SITE SURVEY AND STRIPPING OUT

1 / 4110 Gutter 5B Section Detail
1:5 @ A1

2 / 4110 Gutter 5B Section Detail 2
1:5 @ A1

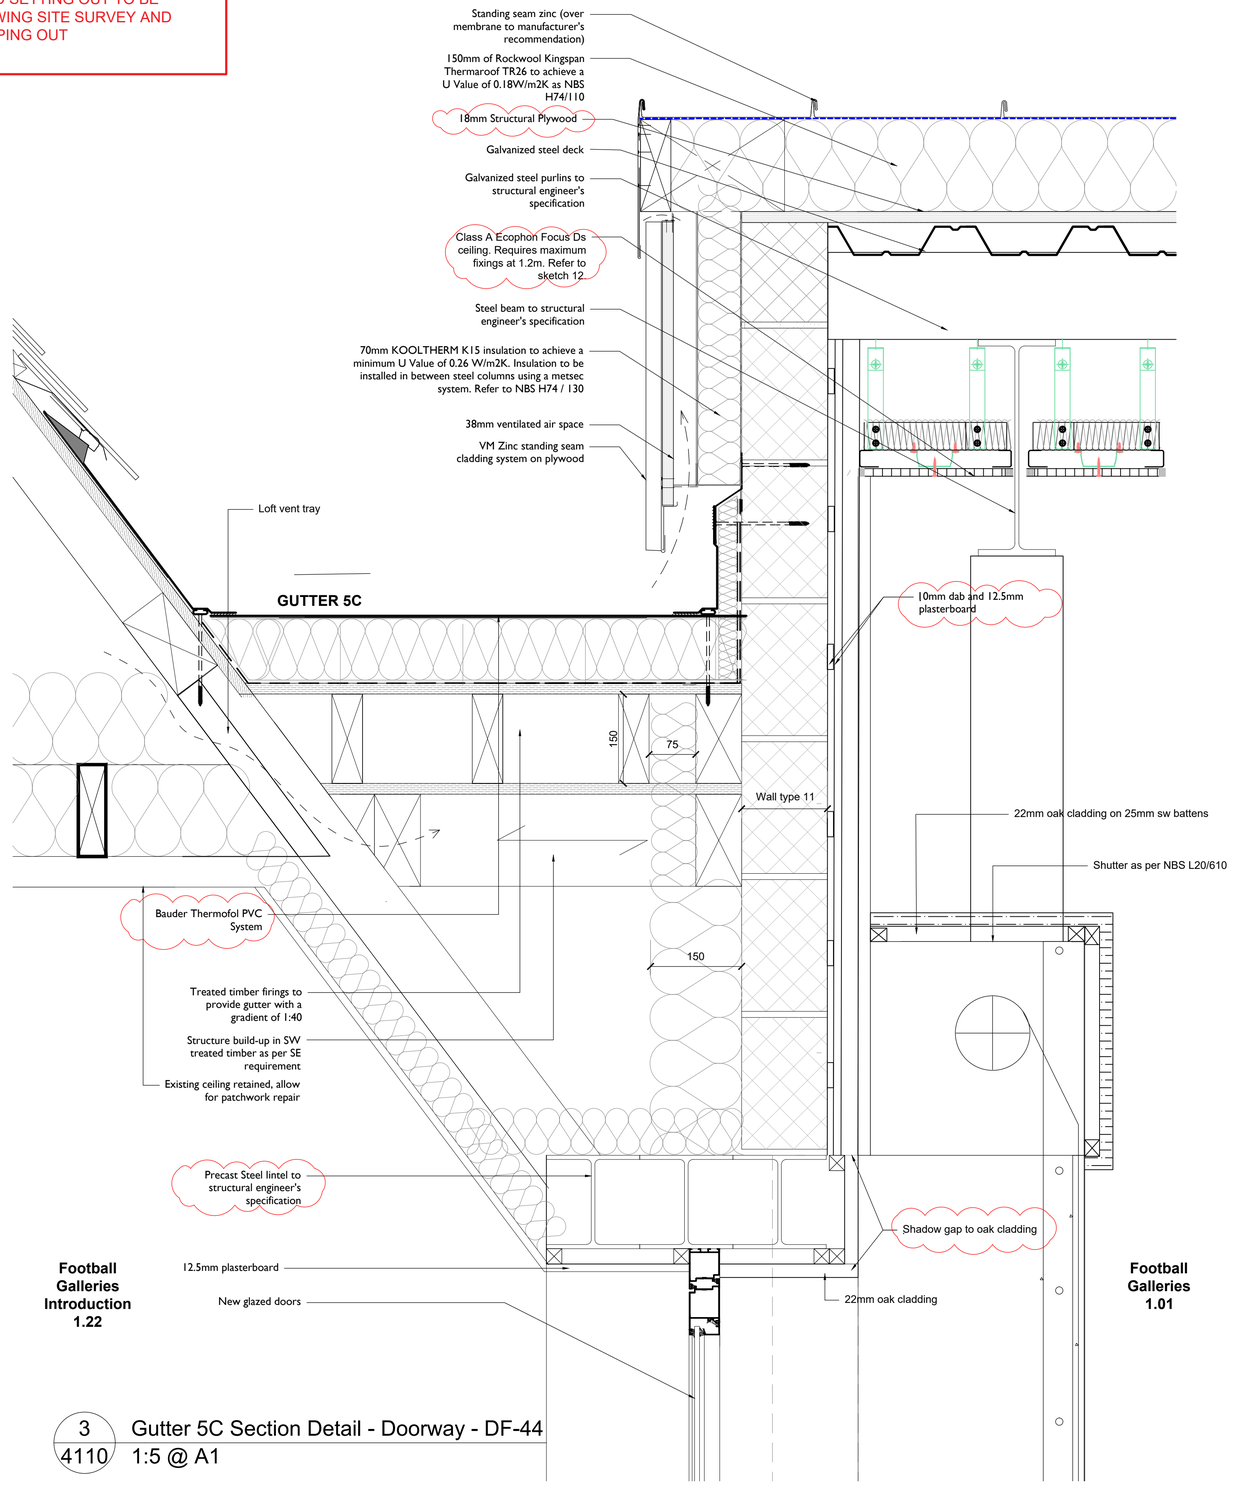

3 / 4110 Gutter 5C Section Detail - Doorway - DF-44
1:5 @ A1

Notes:

Drawings are based on survey data and may not accurately represent what is physically present.

Do not scale from this drawing. All dimensions are to be verified on site before proceeding with the work.

All dimensions are in millimeters unless noted otherwise.

Purcell shall be notified in writing of any discrepancies.

GENERAL COMMENTS

- EARLY ACTION: Contractor to provide access to review roofs and confirmation of detail by CA
- Contractor to confirm levels and existing buildup dimensions prior to manufacturing and installation.
- VM Zinc to be installed as per manufacturers recommendations
- Bauder system to be installed as per manufacturers recommendations
- To be read in conjunction with GA Roof Plan, Ceiling Types, Wall Types (2500, 2550 and 2600 series) and NBS specification
- To be read in conjunction with SE and M&E details
- All structural timber to be treated softwood
- Allow for stripping back of bottom section of roof to allow for new Bauder detail to a maximum of 3 courses above the highest level of gutter
- Refer to fall restraint details

Make allowance for the installation of 2 no. layers of ExMesh TM Securilath TM HDR across all new roof constructions, vertical sections of cladding and gutters to achieve SR3.

REV	DATE	BY	CHK	DESCRIPTION
C02	03/02/2025	CH	ZB	Setting out Updates. Bauder / Echophon notes
C01	10/06/2024	ZB	JR	Construction Issue

CLIENT
Haley Sharpe Design Ltd

PROJECT
Wrexham Museum Redevelopment

JOB NUMBER
241084

TITLE
Typical Roof details - Atrium Courtyard Sheet 3

SIZE A1L SCALE 1:5

REV C02 SUITABILITY/REASON FOR ISSUE
A5 - Construction Approved

DRAWING NUMBER
241084-PUR-ZZ-XX-DR-A-4110

PURCELL

PURCELL® IS THE REGISTERED TRADE NAME FOR PURCELL ARCHITECTURE LTD AND ALL SUBSIDIARY COMPANIES AND IS REGISTERED IN THE UNITED KINGDOM, EUROPEAN UNION, HONG KONG, CHINA AND AUSTRALIA. © PURCELL 2025. www.purcelluk.com