

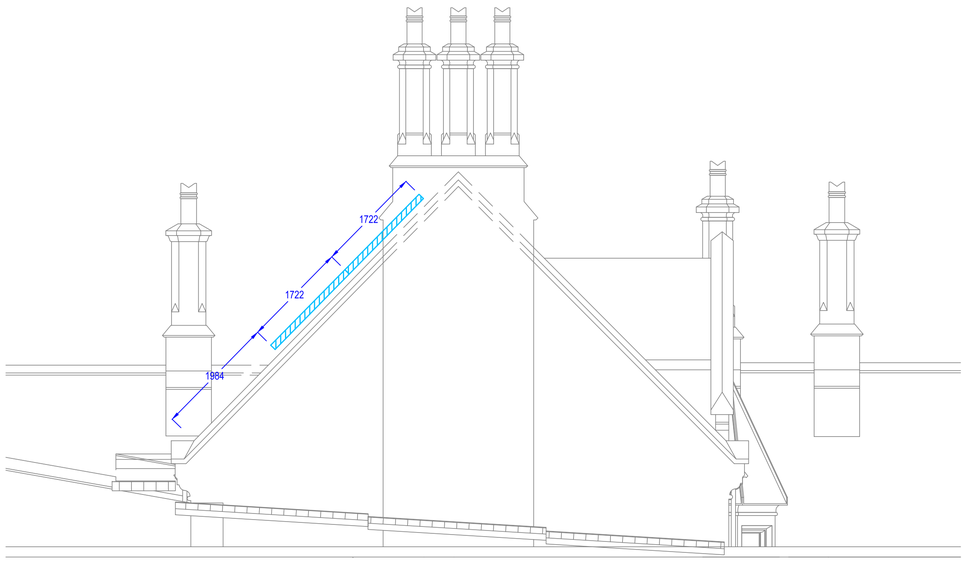


Elevation
1:50

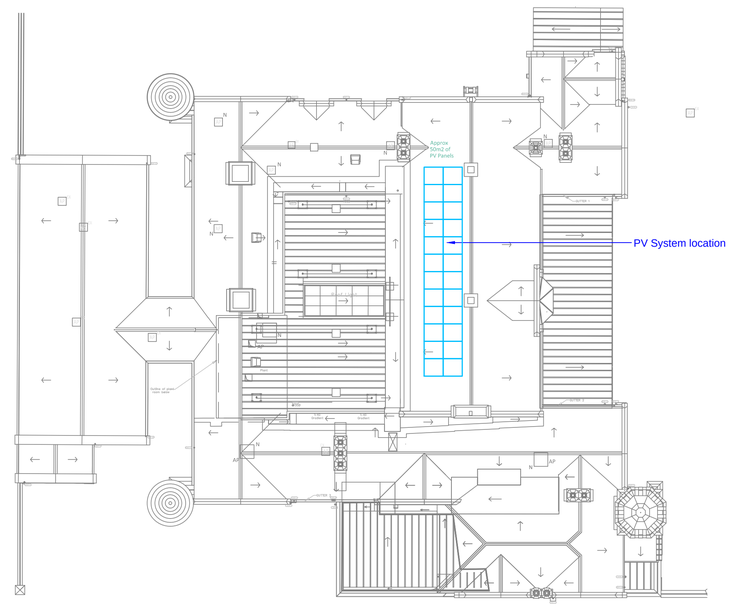

Site Plan
1:200

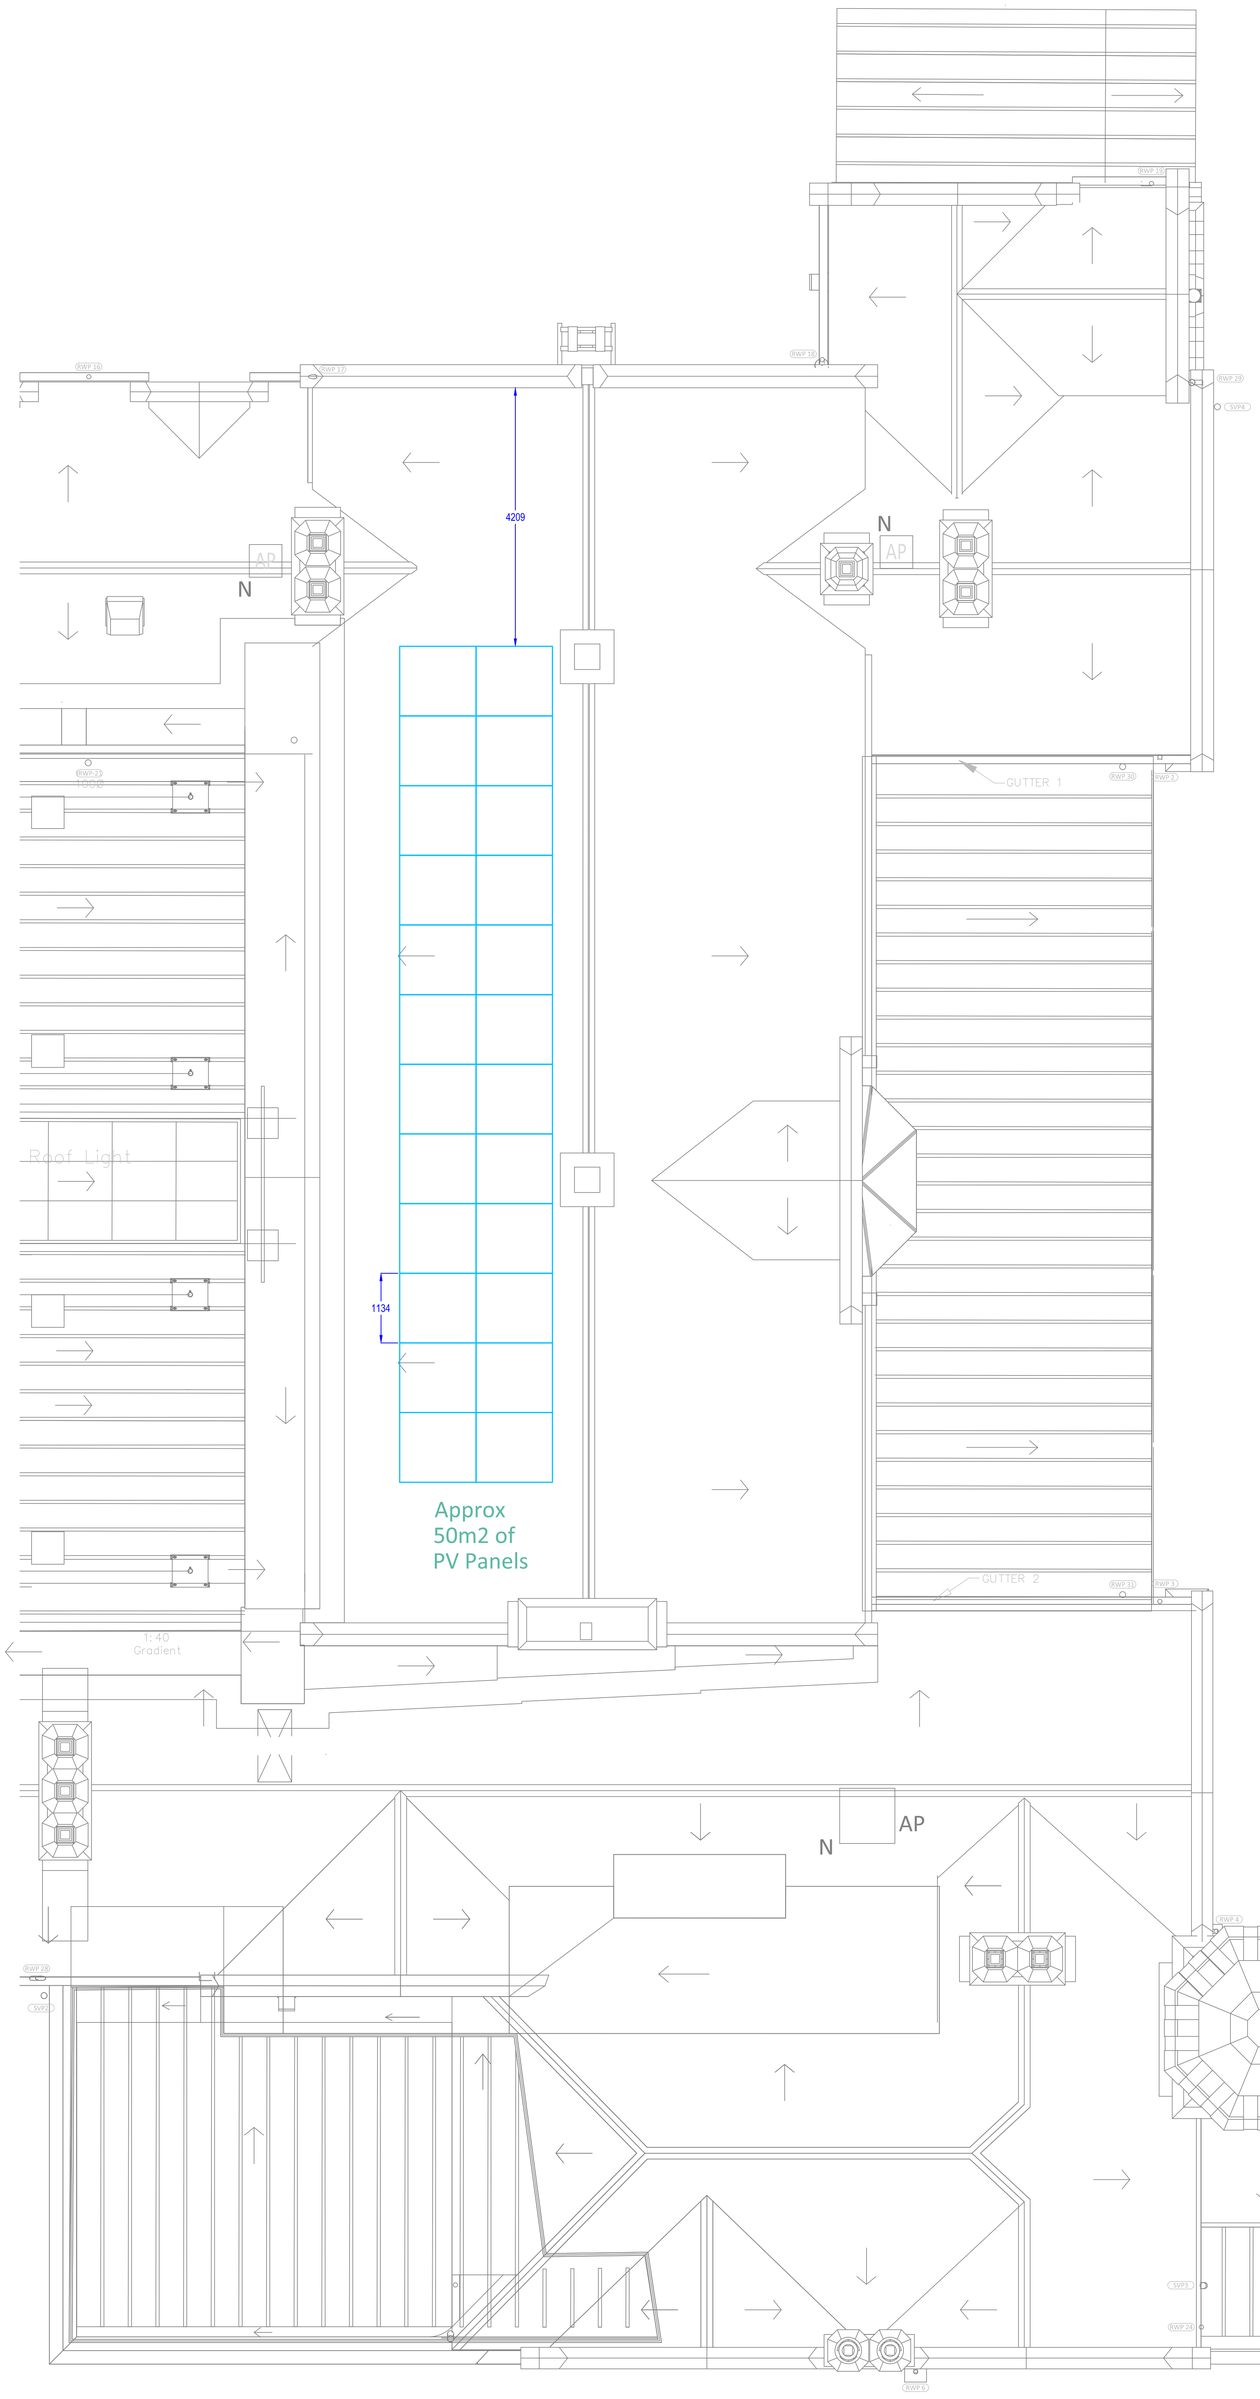

Part Roof Plan
1:50

Issue	Description	Date

JRS
Mechanical • Electrical • Facilities
Enterprise House
Pensarn Industrial Estate
Abergele LL22 7SF
t: 01745 826717 f: 01745 827628
e: sales@jrs.co.uk w: www.jrs.co.uk

Project
Wrexham Football Museum

Status
DRAFT

Title
Roof Plan
PV System Layout

Date	Scale	Drg No.
Jan 25	1:50@A0	1288-PV01