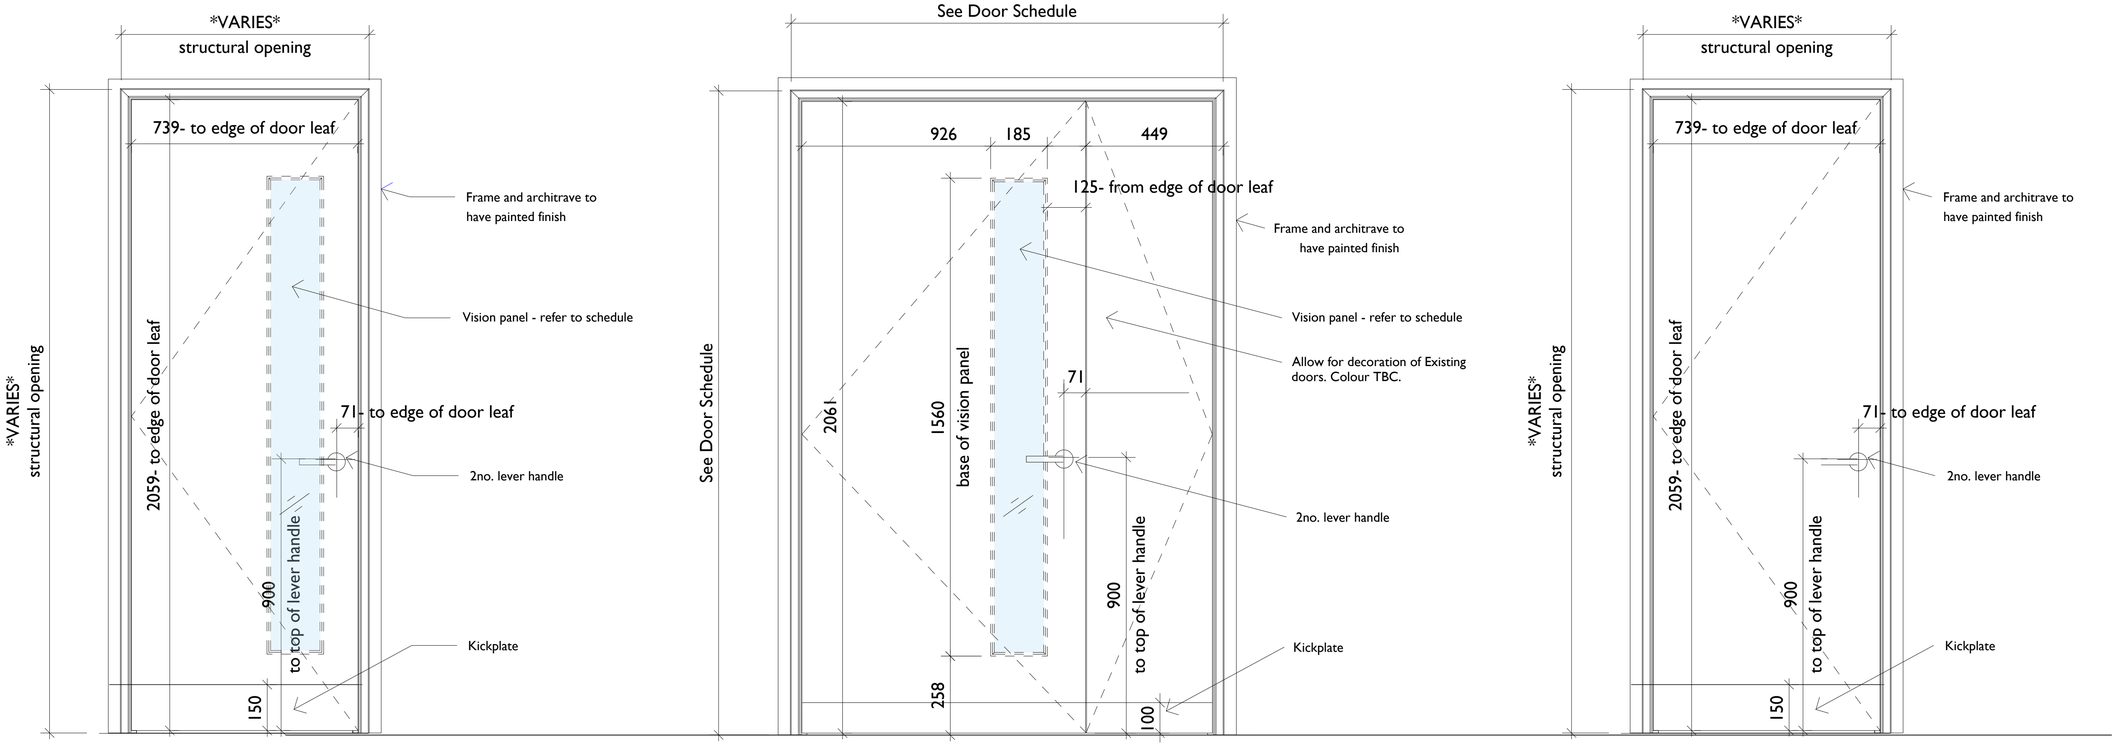


1 4332 DOOR TYPE 3A - **NEW DOOR**
1:10 @ A1

Hazlin Internal Doors - GDC or Moralt FireSound with Painted finish. Colour TBC by Client.
Refer to Door Schedule.

2 4332 DOOR TYPE 3B - **NEW DOOR**
1:10 @ A1

Hazlin Internal Doors - GDC or Moralt FireSound with Painted finish. Colour TBC by Client.
Refer to Door Schedule.

3 4332 DOOR TYPE 3C - **NEW DOOR**
1:10 @ A1

Hazlin Internal Doors - GDC or Moralt FireSound with Painted finish. Colour TBC by Client.
Refer to Door Schedule.

Notes:

Drawings are based on survey data and may not accurately represent what is physically present.

Do not scale from this drawing. All dimensions are to be verified on site before proceeding with the work.

All dimensions are in millimetres unless noted otherwise.

Purcell shall be notified in writing of any discrepancies.

Key Plan
not to scale

REV	DATE	BY	CHK	DESCRIPTION
P02	26/03/2025	CH	JR	Update to Door Spec
P01	28/10/2024	CH	ZB	First Issue

CLIENT
Haley Sharpe Design Ltd

PROJECT
Wrexham Museum Redevelopment

JOB NUMBER
241084

PURCELL

TITLE
Typical Door Types 3

SIZE A1L
SCALE As Indicated

REV P02
SUITABILITY/REASON FOR ISSUE **S4 - For Approval**

DRAWING NUMBER
241084-PUR-ZZ-XX-DR-A-4332

PURCELL® IS THE REGISTERED TRADE NAME FOR PURCELL ARCHITECTURE LTD AND ALL SUBSIDIARY COMPANIES AND IS REGISTERED IN THE UNITED KINGDOM, EUROPEAN UNION, HONG KONG, CHINA AND AUSTRALIA. © PURCELL 2025. www.purcelluk.com