

! THE CONTUR OF THE EXISTING BUILDING AT THE ROOF LEVEL TO BE CONFIRMED AS ON THE PROIVDED INFO THERE WERE MORE LINES WHICH CREATES CONFUSION

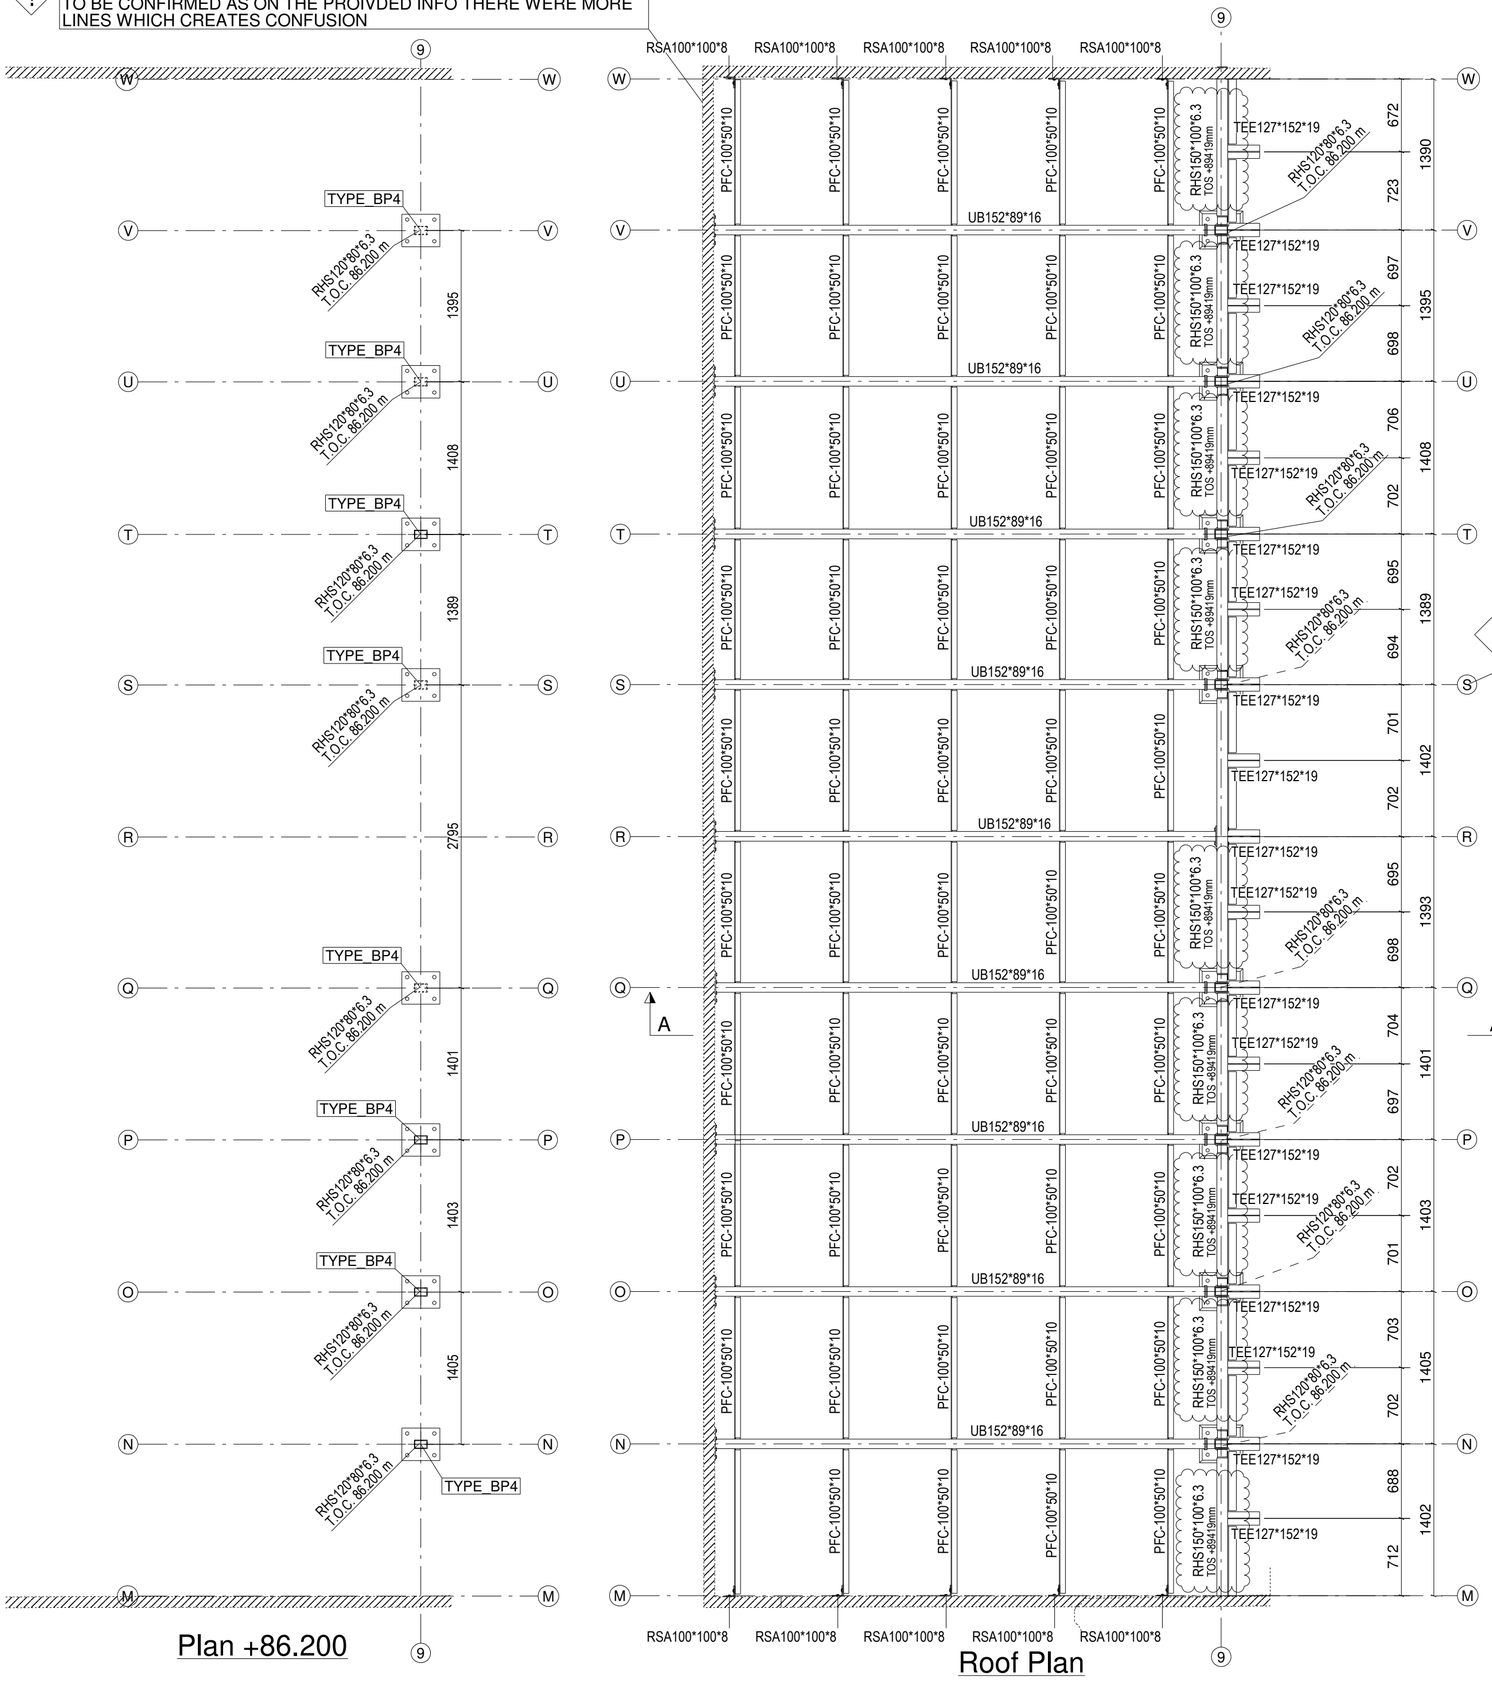


Plan +86.200

Roof Plan

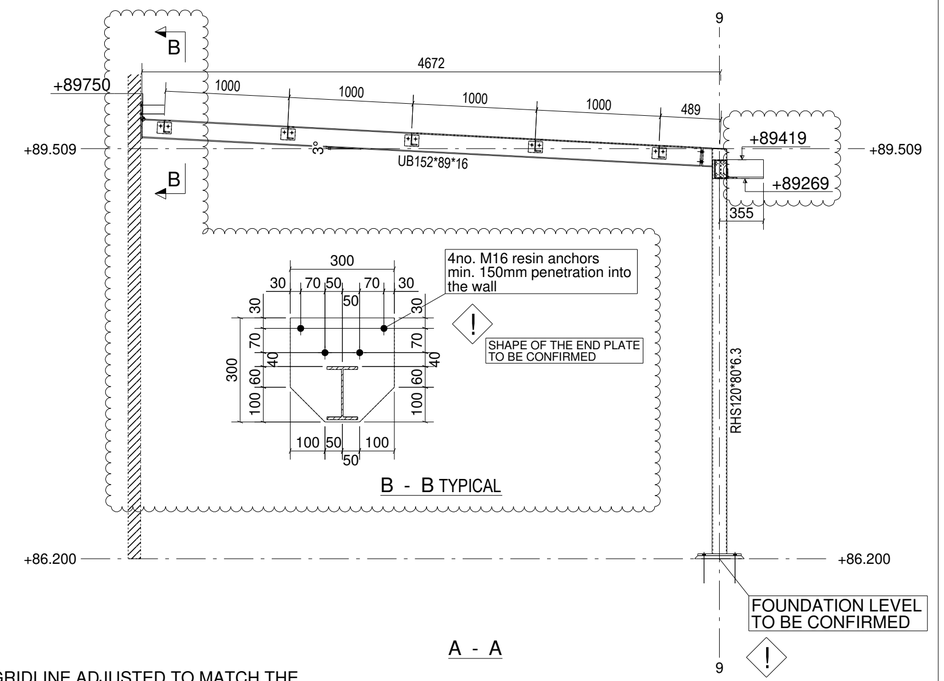


! GRIDLINE ADJUSTED TO MATCH THE C.L. OF THE NEW COLUMNS. TO BE CONFIRMED IF IS ACCEPTABLE

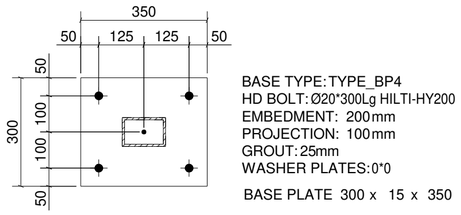

BASE TYPE: TYPE_BP4
HD BOLT: Ø20*300Lg HILTI-HY200
EMBEDMENT: 200mm
PROJECTION: 100mm
GROUT: 25mm
WASHER PLATES: 0*0
BASE PLATE 300 x 15 x 350

PLAN TYPE_BP4 (8)

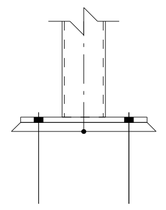

ELEVATION TYPE_BP4

REV MARK	REVISION DESCRIPTION	REVISION DATE
P07	AS CLOUDED	25.11.2024
P06	AS CLOUDED	18.11.2024
P06	AS CLOUDED	13.11.2024
P05	AS CLOUDED	12.11.2024
P04	REVISED TO MATCH THE SURVEY	08.11.2024
P03	REVISED AS CLOUDED	08.10.2024
P02	UPDATED TO STAGE 5	03.09.2024
P01	FIRST ISSUE	22.08.2024

DAWSON STRUCTURAL ENGINEERING CO.LTD
Dawson Structural Engineering Co. Ltd
Lynchford Works, Four Crosses,
Llanymynech, Powys, SY22 6RB
T: 01691 831 004 E: sales@dawsonengineering.net

DRAWING TITLE	GLAZED ENTRANCE REPLACEMENT - FOUNDATION & ROOF PLAN		
CONTRACT	WREXHAM MUSEUM		
MODELLED BY	RP	**ISSUE DATE**	
CONTRACT NO	J1245	**SCALE**	1:12 1:12.5 1:35
DRAWING No	GA006	**REVISION No.**	P07

Tekla Structures