


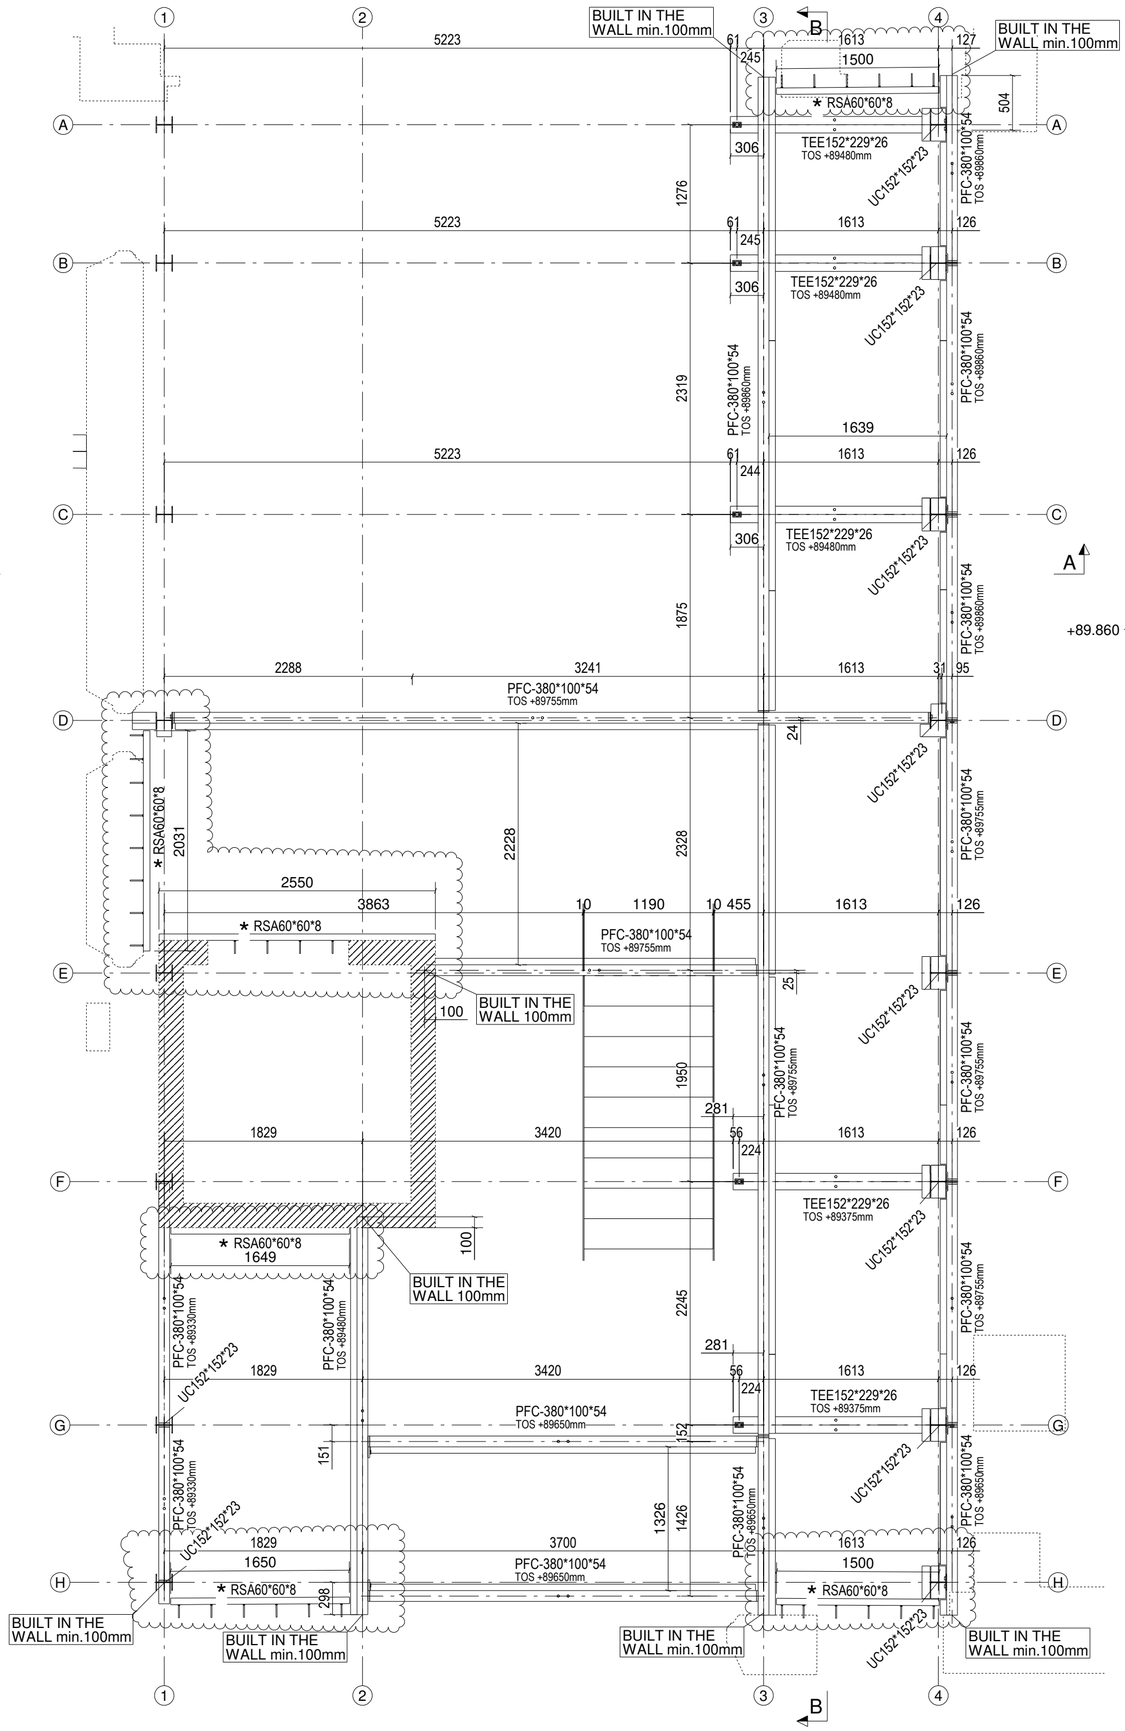


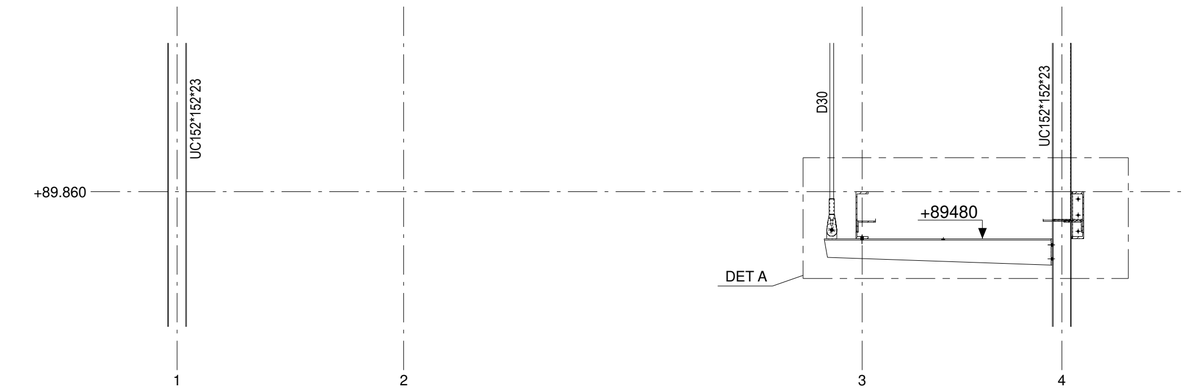

A - A

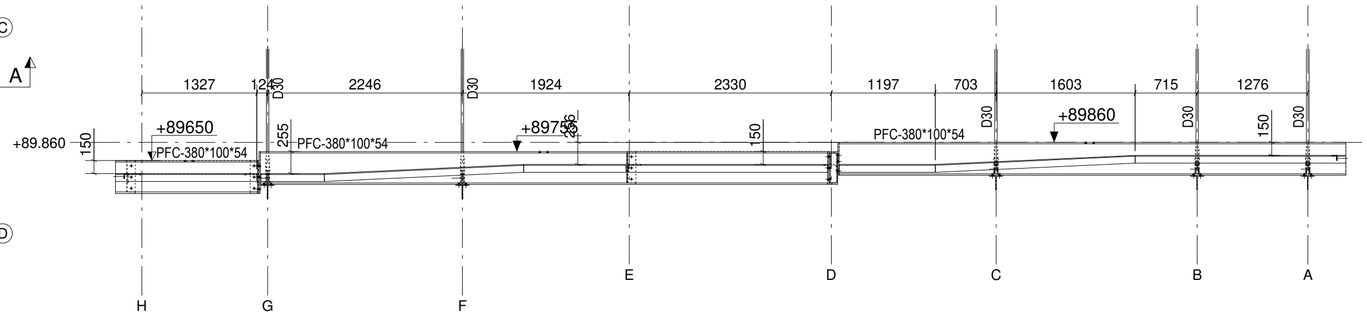

B - B

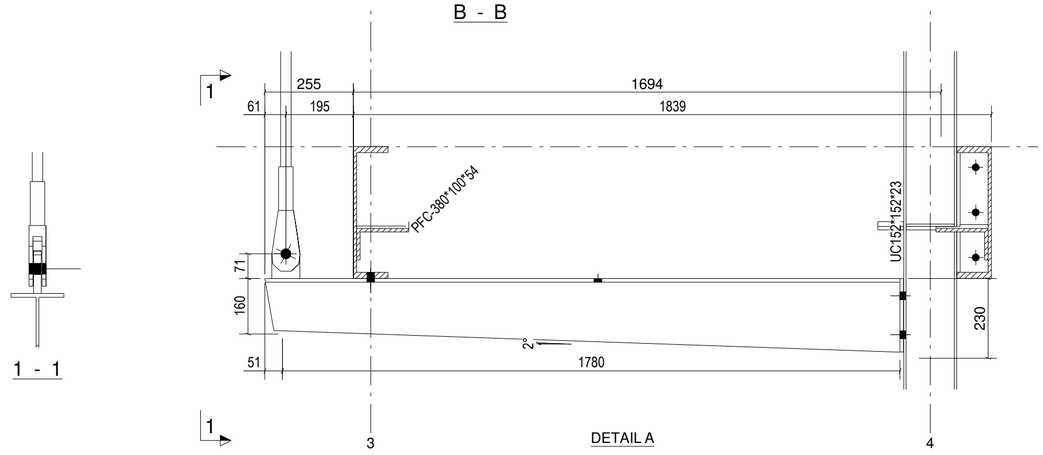

1 - 1

DETAIL A

* - 60x60x8 RSA resin anchored to the existing masonry wall face at 300ctrs with M10 treaded bar, to support the free edge of the metal deck. The level of this will be dependent upon the cut point in the profiled metal deck

◇ - TO BE ADVISED / CONFIRMED

REV MARK	REVISION DESCRIPTION	REVISION DATE
P07	REVISED AS CLOUDED	03.12.2024
P06	REVISED AS CLOUDED	13.10.2024
P05	REVISED AS CLOUDED	08.10.2024
P04	REVISED AS CLOUDED	24.09.2024
P03	REVISED AS CLOUDED	16.09.2024
P02	UPDATED TO STAGE 5	03.09.2024
P01	FIRST ISSUE	22.08.2024

DAWSON STRUCTURAL ENGINEERING CO.LTD

Dawson Structural Engineering Co. Ltd
Lynchford Works, Four Crosses,
Llanymynech, Powys, SY22 6RB
T: 01691 831 004 E: sales@dawsonengineering.net

DRAWING TITLE	PROPOSED COURTYARD EXTENSION - GROUND FLOOR PLAN		
CONTRACT	WREXHAM MUSEUM		
MODELLED BY	RP	**ISSUE DATE**	
CONTRACT NO	J1245	**SCALE**	1:12.5 1:35 1:40
DRAWING No	GA002	**REVISION No.**	P07

Tekla Structures