
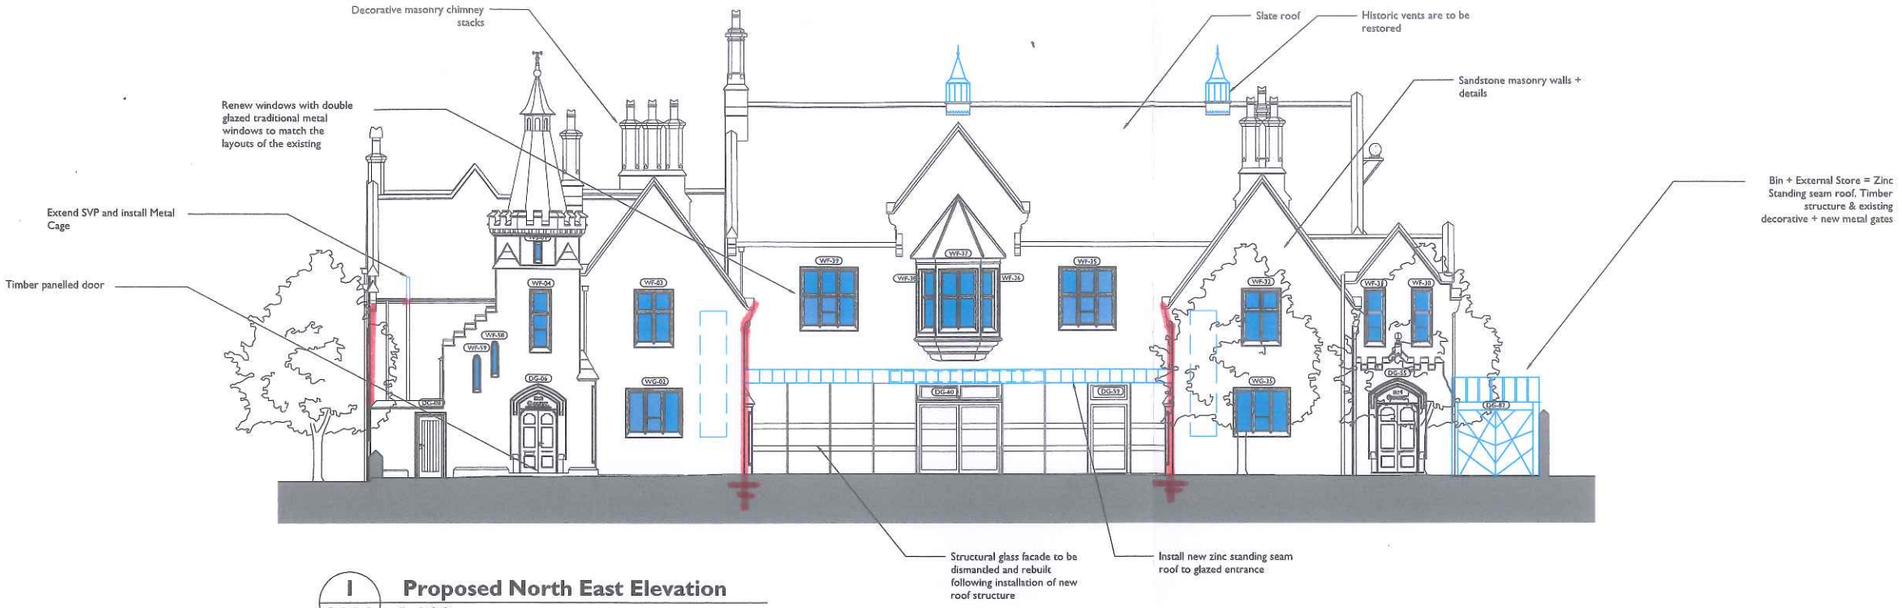


1 / 2201 **Proposed North East Elevation**
1:100

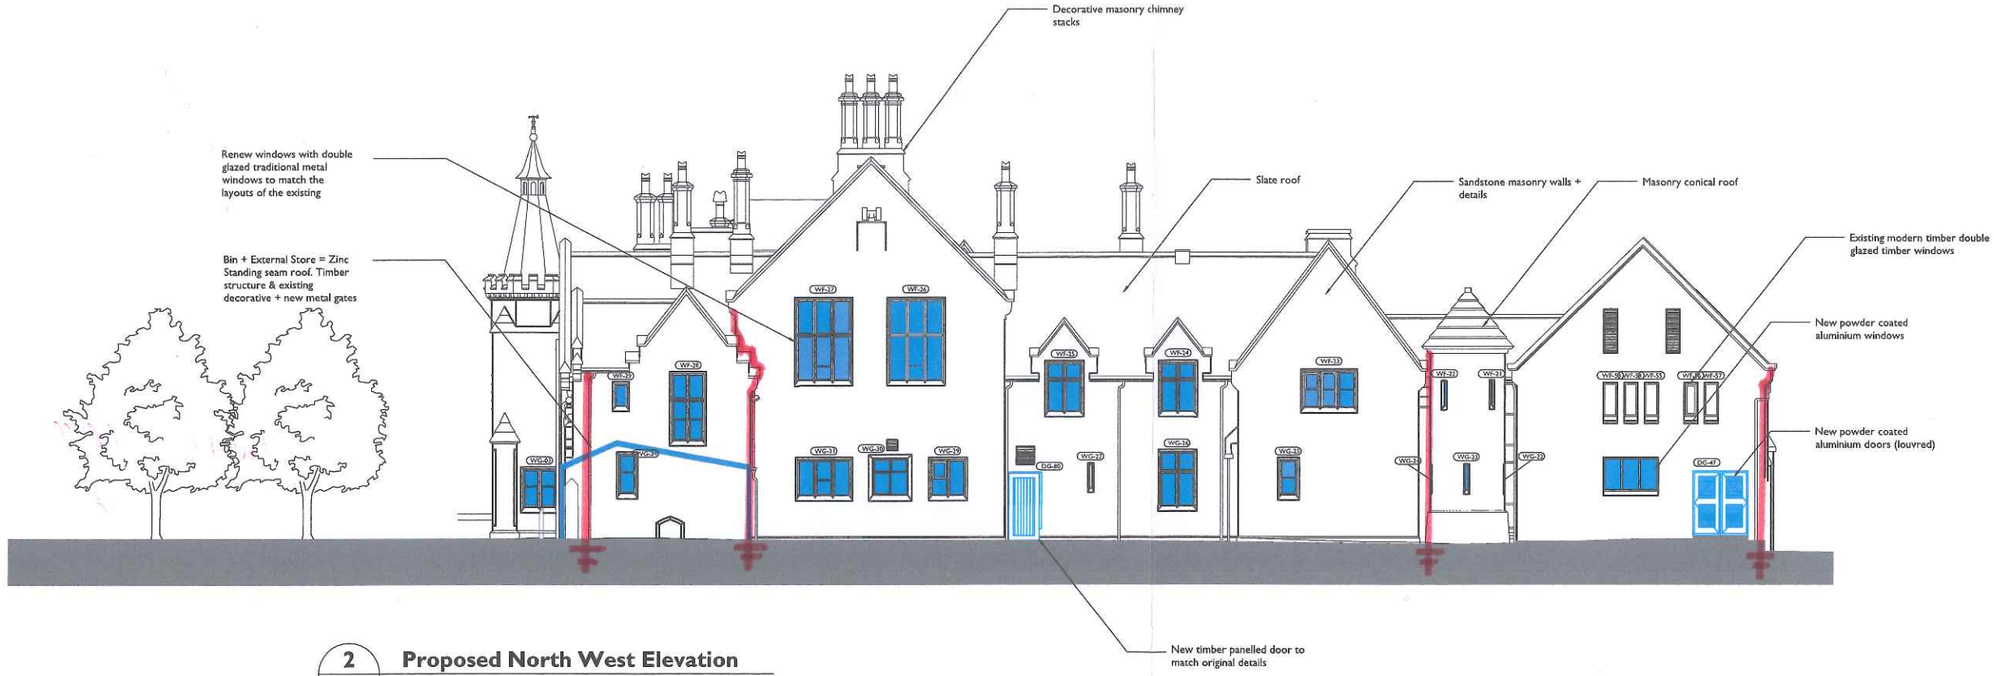

2 / 2201 **Proposed North West Elevation**
1:100

0 1 m 2 m 3 m 4 m 5 m 10 m
1:100 Scale

Notes: 29/08/2023 16:43:06


Drawings are based on survey data and may not accurately represent what is physically present.

Do not scale from this drawing. All dimensions are to be verified on site before proceeding with the work.

All dimensions are in millimeters unless noted otherwise.

Purcell shall be notified in writing of any discrepancies.

Key Plan
not to scale

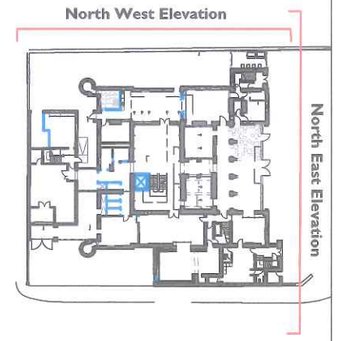

Key

Blue hatch identifies elements of new build or renewal

External Signage indicative location and size

REV	DATE	BY	CHK	DESCRIPTION
P01	25/11/2022	MP	PS	As Indicated
P02	22/12/2022	MP	PS	As Indicated
P03	30/06/2023	TA	PS	Draft Stage 4 issue for comments
P04	29/08/2023	CH	PS	Draft Stage 4 issue for comments

CLIENT
Haley Sharpe Design Ltd

PROJECT
Wrexham Museum Redevelopment

JOB NUMBER
241084

PURCELL

TITLE
Wrexham Museum
Proposed Elevations

SIZE	SCALE	LAST REVISED	DRAWN	CHECKED
A1L	as Indicated	29/08/2023	CH	PS

REV **P04** SUITABILITY/REASON FOR ISSUE **S2 - For Information**

DRAWING NAME
241084-PUR-00-XX-DR-A-2201

St James', 79 Oxford Street, Manchester, M1 6FQ
© PURCELL 2019. PURCELL ® IS THE TRADING NAME OF PURCELL ARCHITECTURE LTD.