

Location Plan
Scale 1:1250

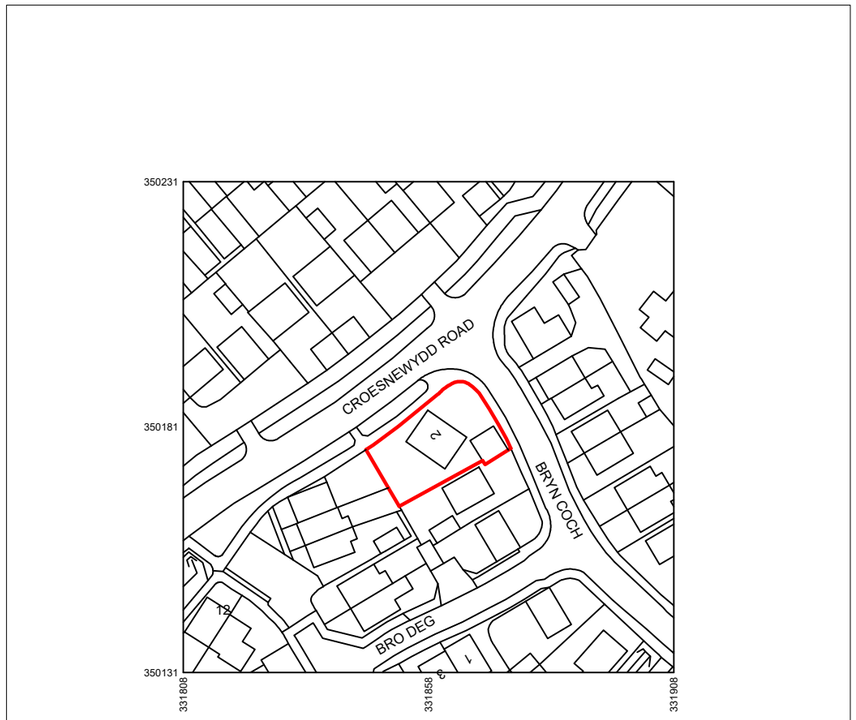

Produced on 23 January 2025 from the Ordnance Survey National Geographic Database and incorporating surveyed revision available at this date.
This map shows the area bounded by 331808 350131,331908 350131,331908 350231,331808 350231,331808 350131
Crown copyright and database rights 2025 OS 100054135. Supplied by copla ltd trading as UKPlanningMaps.com a licensed Ordnance Survey partner (OS 100054135).
Data licence expires 23 January 2026. Unique plan reference: v1f/1199667/1611717

10 0 10 20 30 40 50
metres

Site Plan
Scale 1:200

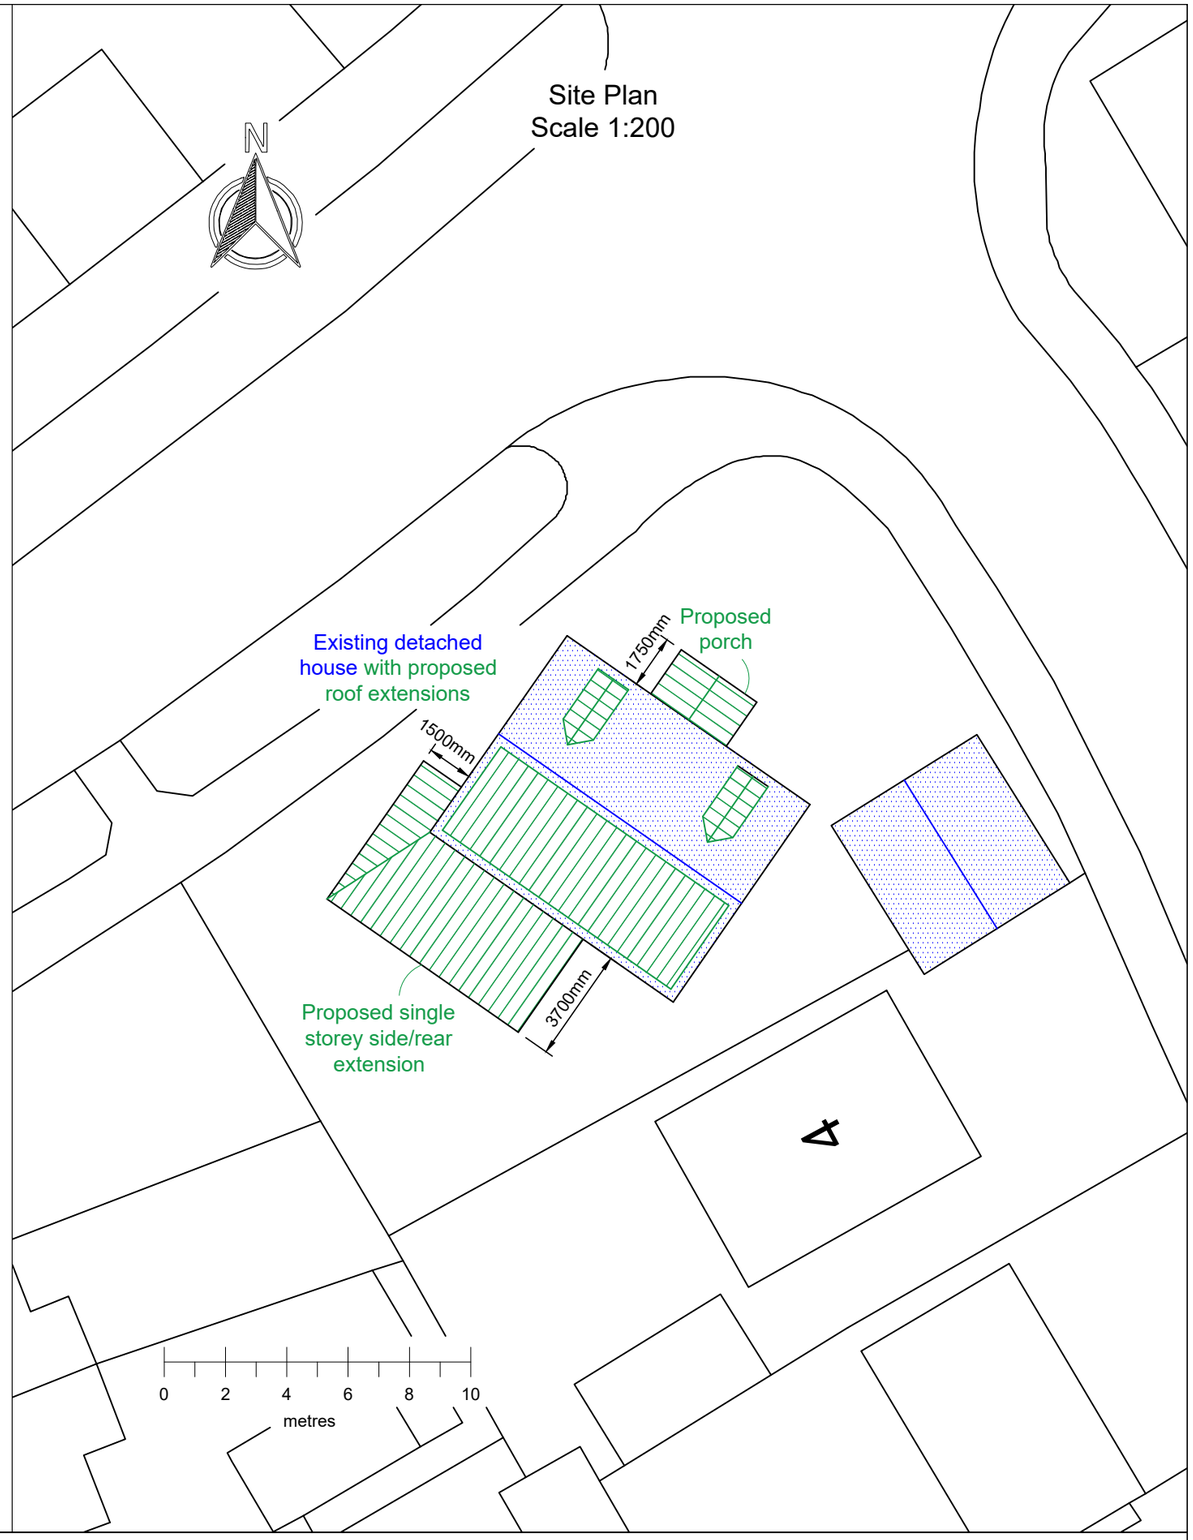

Client:
Dr. Tarek Elmagardi

Job:
Loft conversion, enlargement of roof structure, rear/side extension, porch

Date:
24th March 2025

Address:
2 Bryn Coch,
Wrexham, L11 3DN

Drawing:
5802-3 Location & Site Plans

Scale:
1:1250/1:200@A3

Drawn by:
CWW

C.W. Jones
CBuildEng, MCABE
colinjones3103@gmail.com
07831 877699

Jones & Wathen
Designers · Planning Agents

C. Wathen
MSc, GradCABE
cwathen31@gmail.com
07786 431062

46 Queensbury, West Kirby, Wirral, CH48 6EP

This drawing is for local authority approval purposes only. Check all dimensions on site.