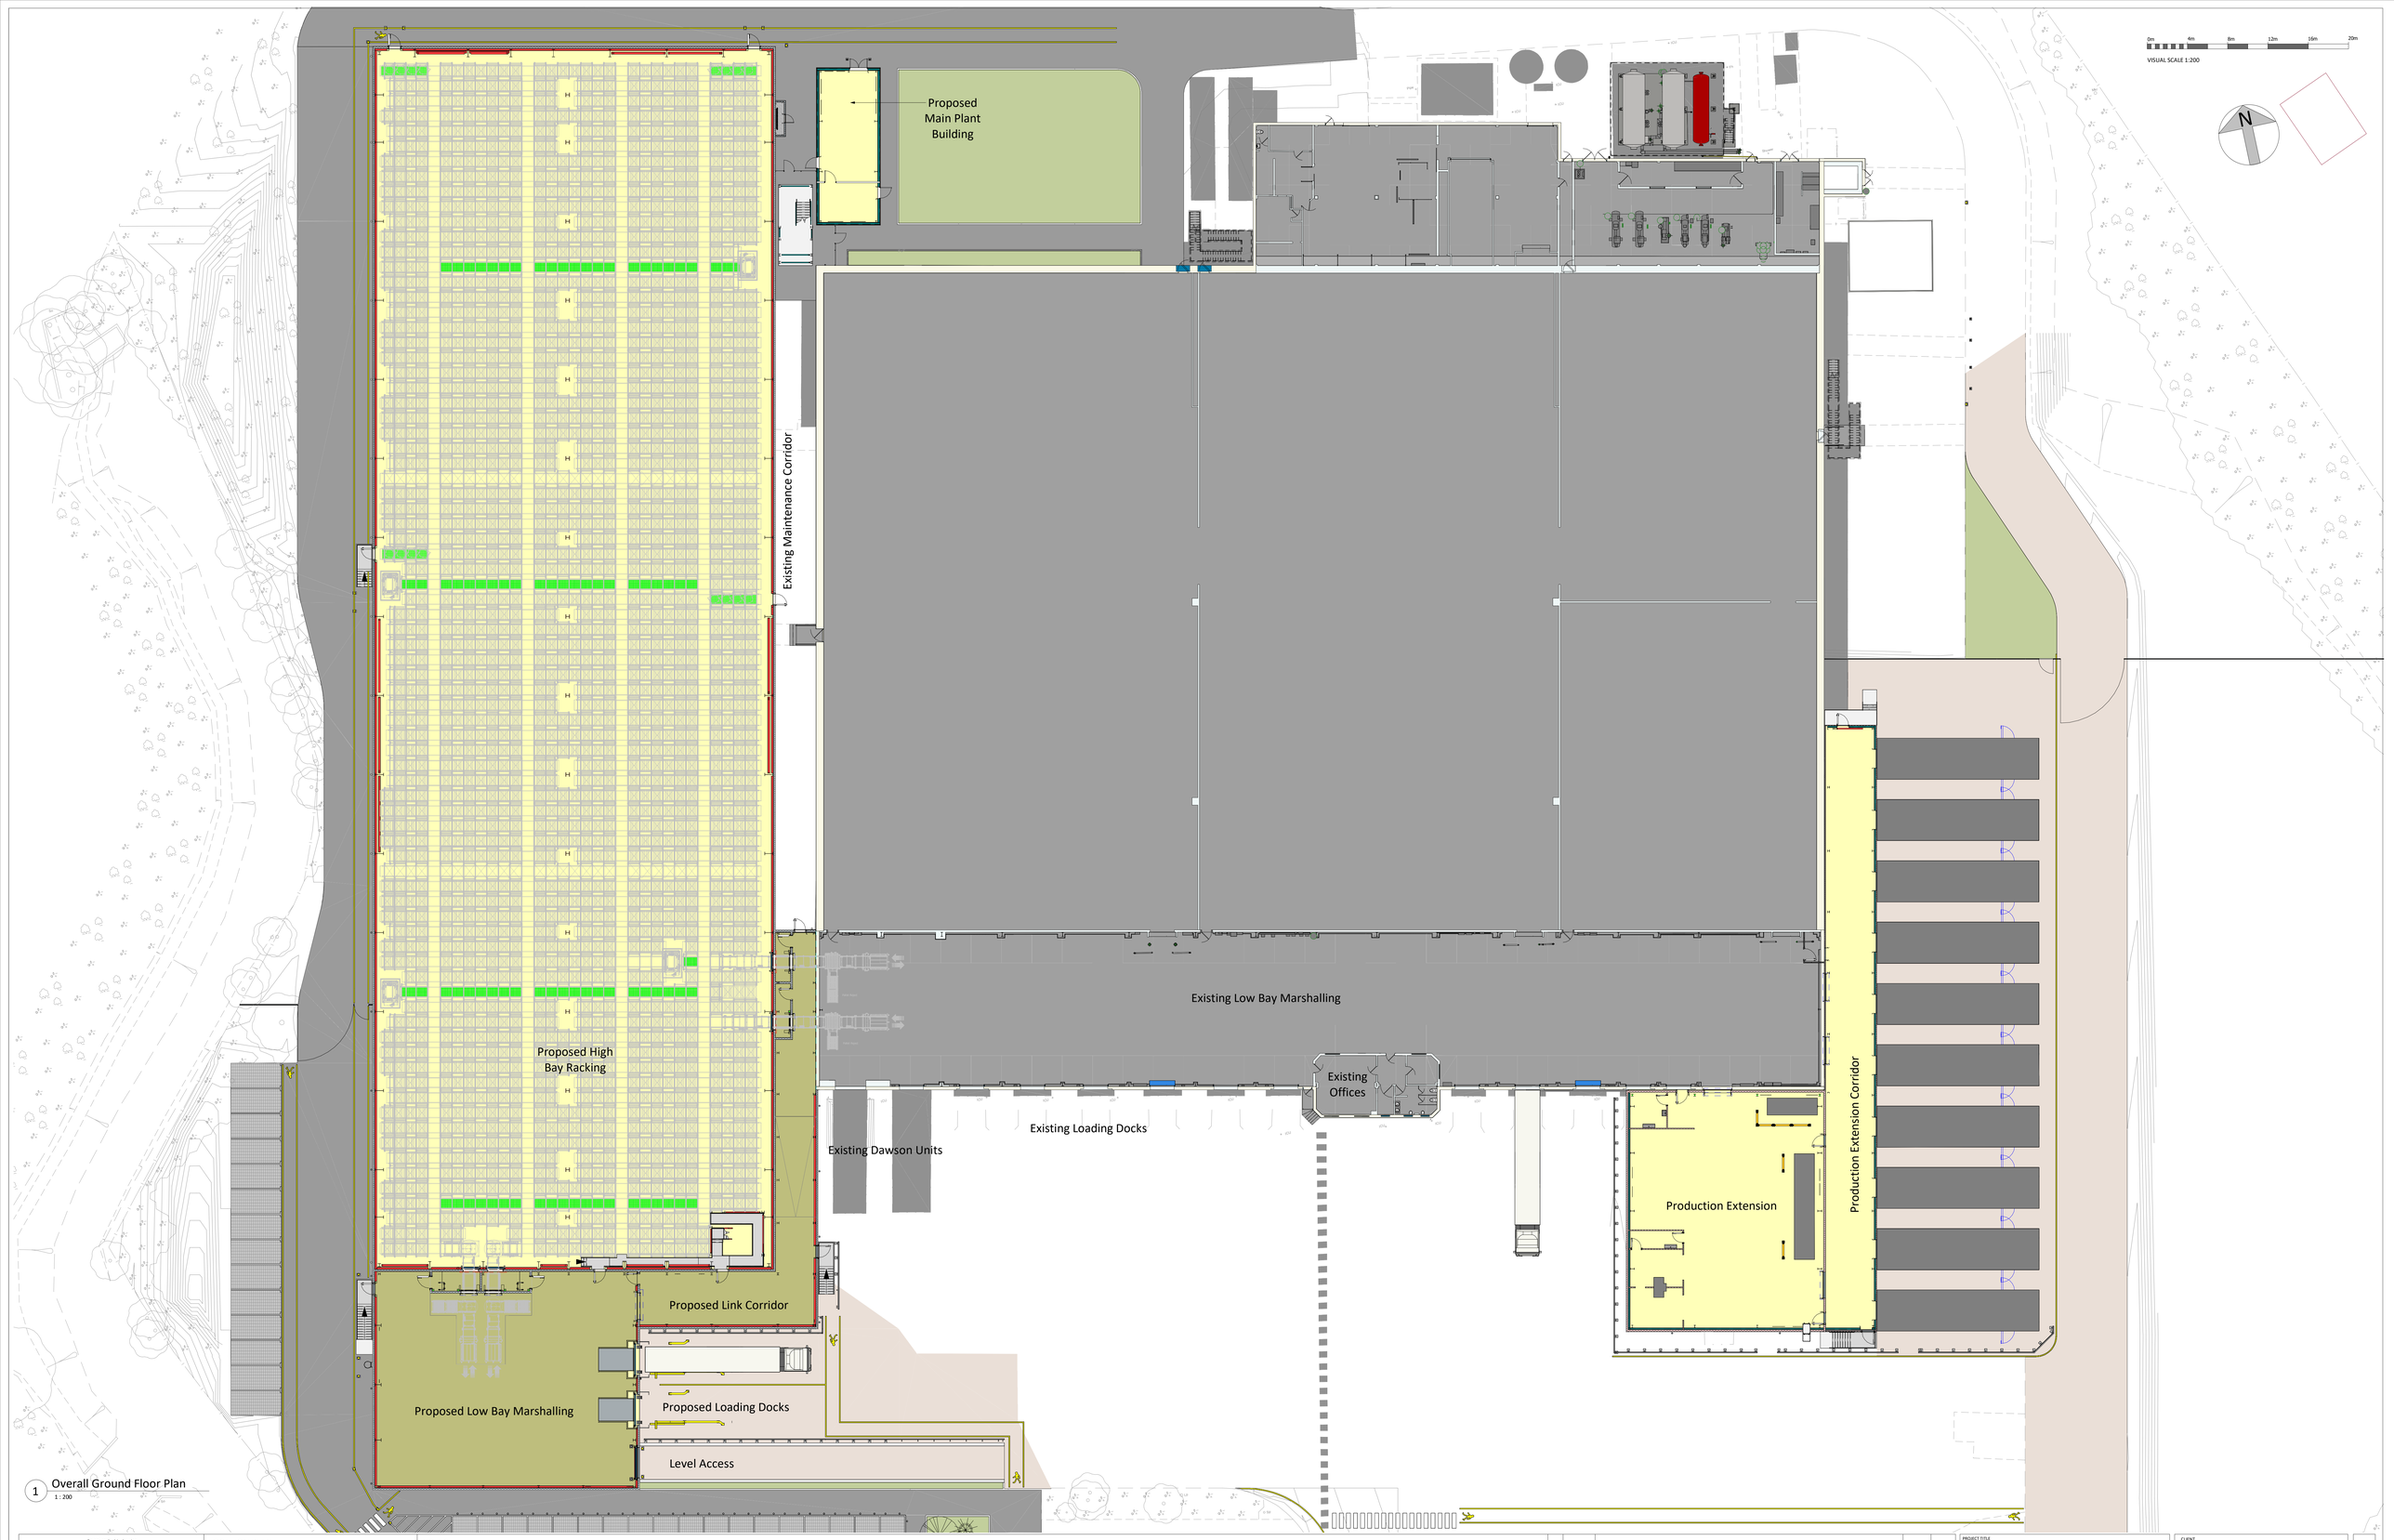


1 Overall Ground Floor Plan
1 : 200

Do not scale this drawing
ashton smith to be notified of discrepancies in figured dimensions
Contractors must check all dimensions from site
This drawing is copyright and is for use on this site only
This drawing is to be used solely for information as entitled
For other information refer to the latest revision of any cross referenced drawing

LOCATION PLAN:

NOTES:

REV	DATE	DESCRIPTION	DRAWN BY	CHECK BY
P03	2025-01-15	Drawings updated for Section 73 submission	RND	RAA
P02	2024-11-13	Drawings updated for Section 73 submission	RND	RAA
P01	2024-09-15	Issued for full Planning	RAA	-

REVISIONS

PROJECT TITLE
Project Sakura

DRAWING TITLE
Proposed Overall Ground Floor Plan

RIBA STAGE	STATUS		DRAWN BY	CHECKED BY
3	PLANNING		RAA	-
SHEET	SCALE	DATE	SUITABILITY	REVISION
A0	1 : 200	2024-03-08	S2	P03

DRAWING NO.
TCSW - ASA - 00 - NB.00 - D - A - 0001 _ (S2 - P03)

BIM MODEL NUMBER
TCSW-ASA-ZZ-N8.ZZ-M3-A-0002_(S0-P11)

CLIENT
TSL
Thermotraffic
TEMPERATURE CONTROLLED LOGISTICS

AshtonSmith
Beyond Design

Ashton Smith, Belvedere House, 2 Victoria Avenue, Harrogate, North Yorkshire, HG1 1EL
Tel: 01423 522882 Fax: 01423 565104
www.ashtonsmith.co.uk

JOB NO.
21158