

The content of this drawing is subject to the provision of the Copyright Act 1956.

Work to figured dimensions only. Site dimensions are to be checked before work is started. Any discrepancy whatsoever between any information contained on this drawing and any other document or drawing must be drawn to the attention of the Designer by the Contractor before the work is executed.


IF IN DOUBT ASK IMMEDIATELY.

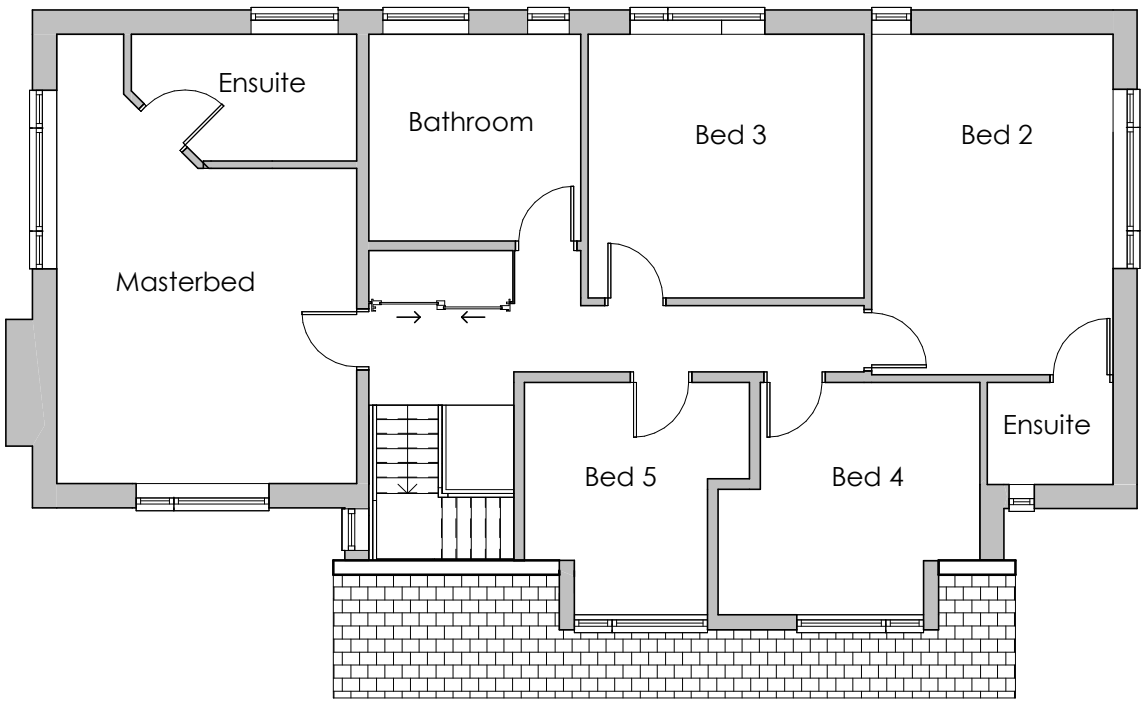


# First Floor
1 : 100

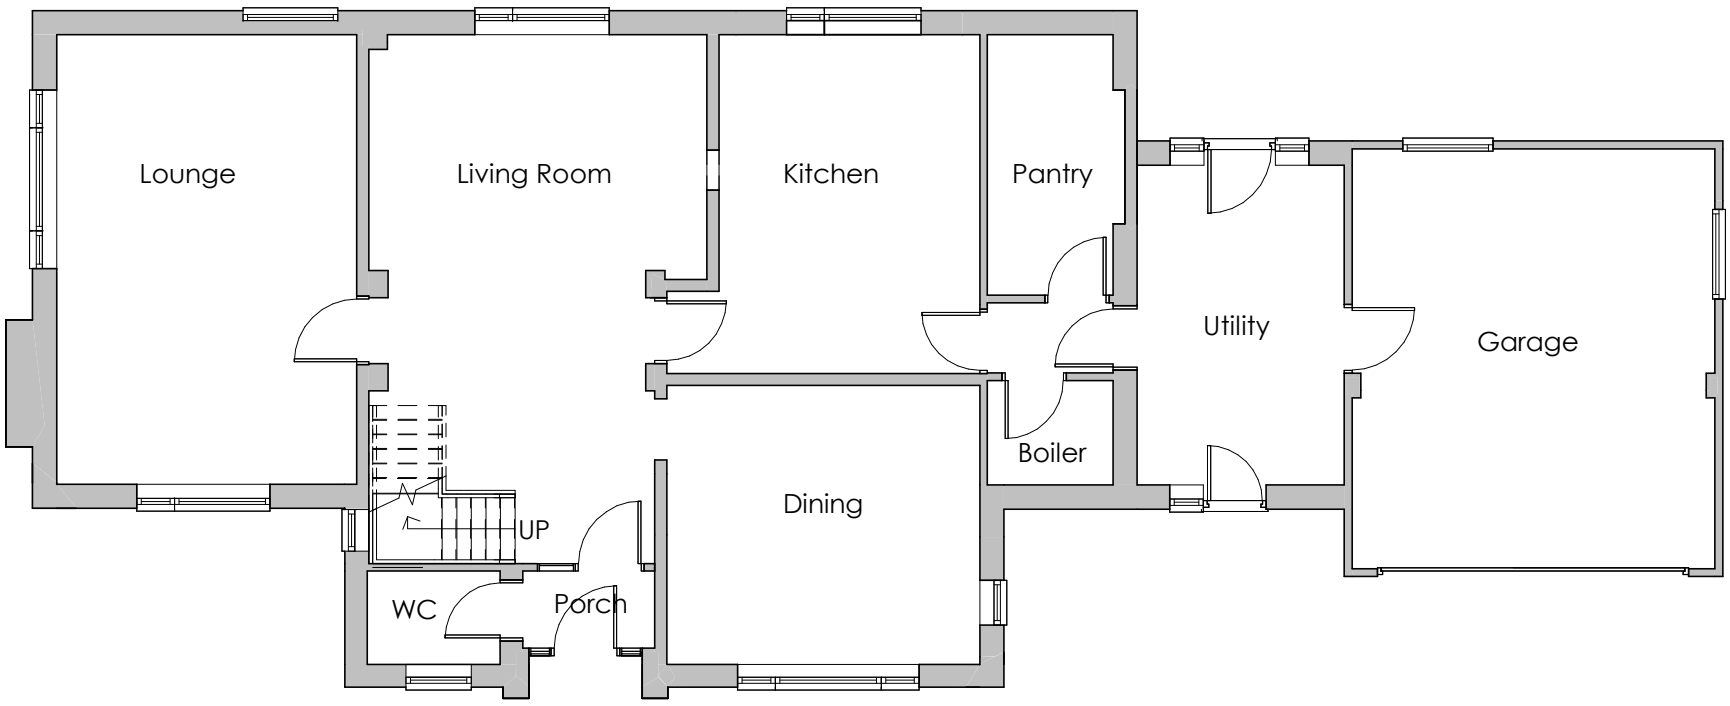


# Ground Floor
1 : 100

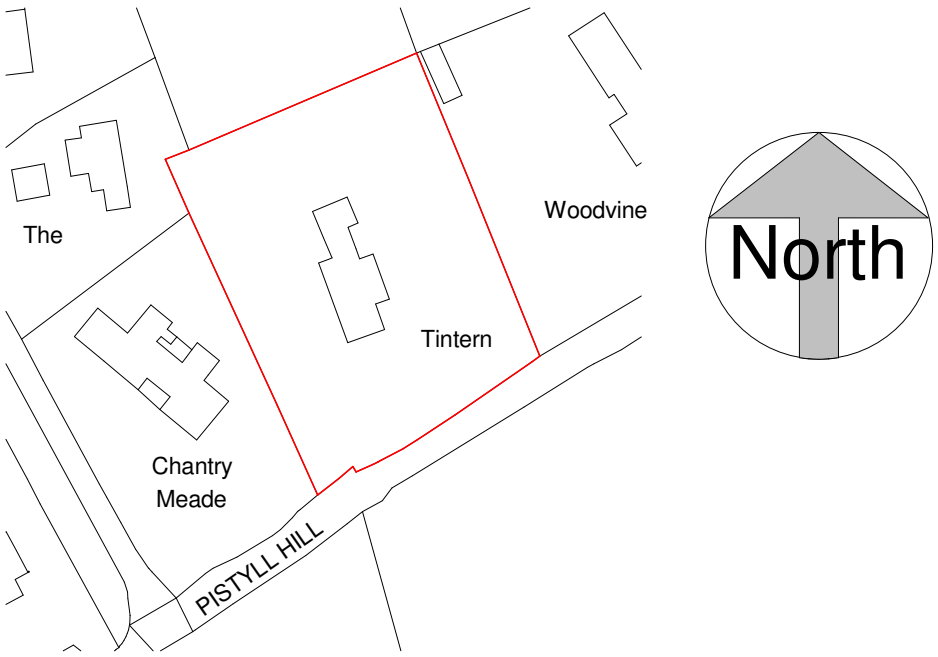


# Location Plan
1 : 1250

| REV | DESCRIPTION | BY | DATE |
|---|---|---|---|
| A | Client Amendments 1 | | 09/12 |

OFF THE WALL - Architectural Services
1 The Woodlands, Chester Road,
Gresford, Wrexham LL12 8NU
offthewall_architectural
07772 113 971
cathy@offthewallarchitectural.com

CLIENT: Mr & Mrs Blackham

ADDRESS: Tintern, Marford

STAGE: Planning Application

TITLE: Existing Floor Plans and Location Plan

| SCALE AT A3: | DATE: | DRAWN: | CHECKED: |
|---|---|---|---|
| As indicated | 30/11/22 | LJ | CO |

| PROJECT NO: | DRAWING NO: | REVISION: |
|---|---|---|
| OTW1259 | EX01 | A |