



Gabion Section 1.

Scale 1-20

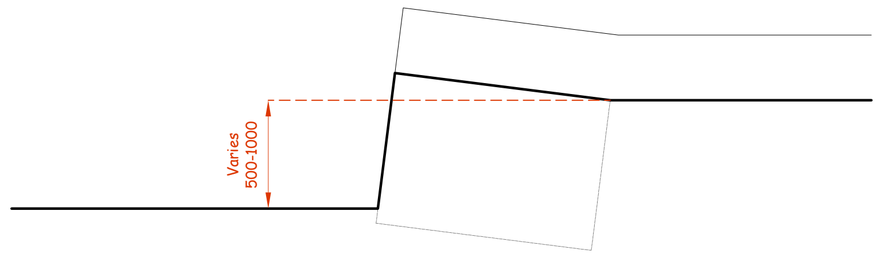

Gabion Section 2.

Scale 1-20

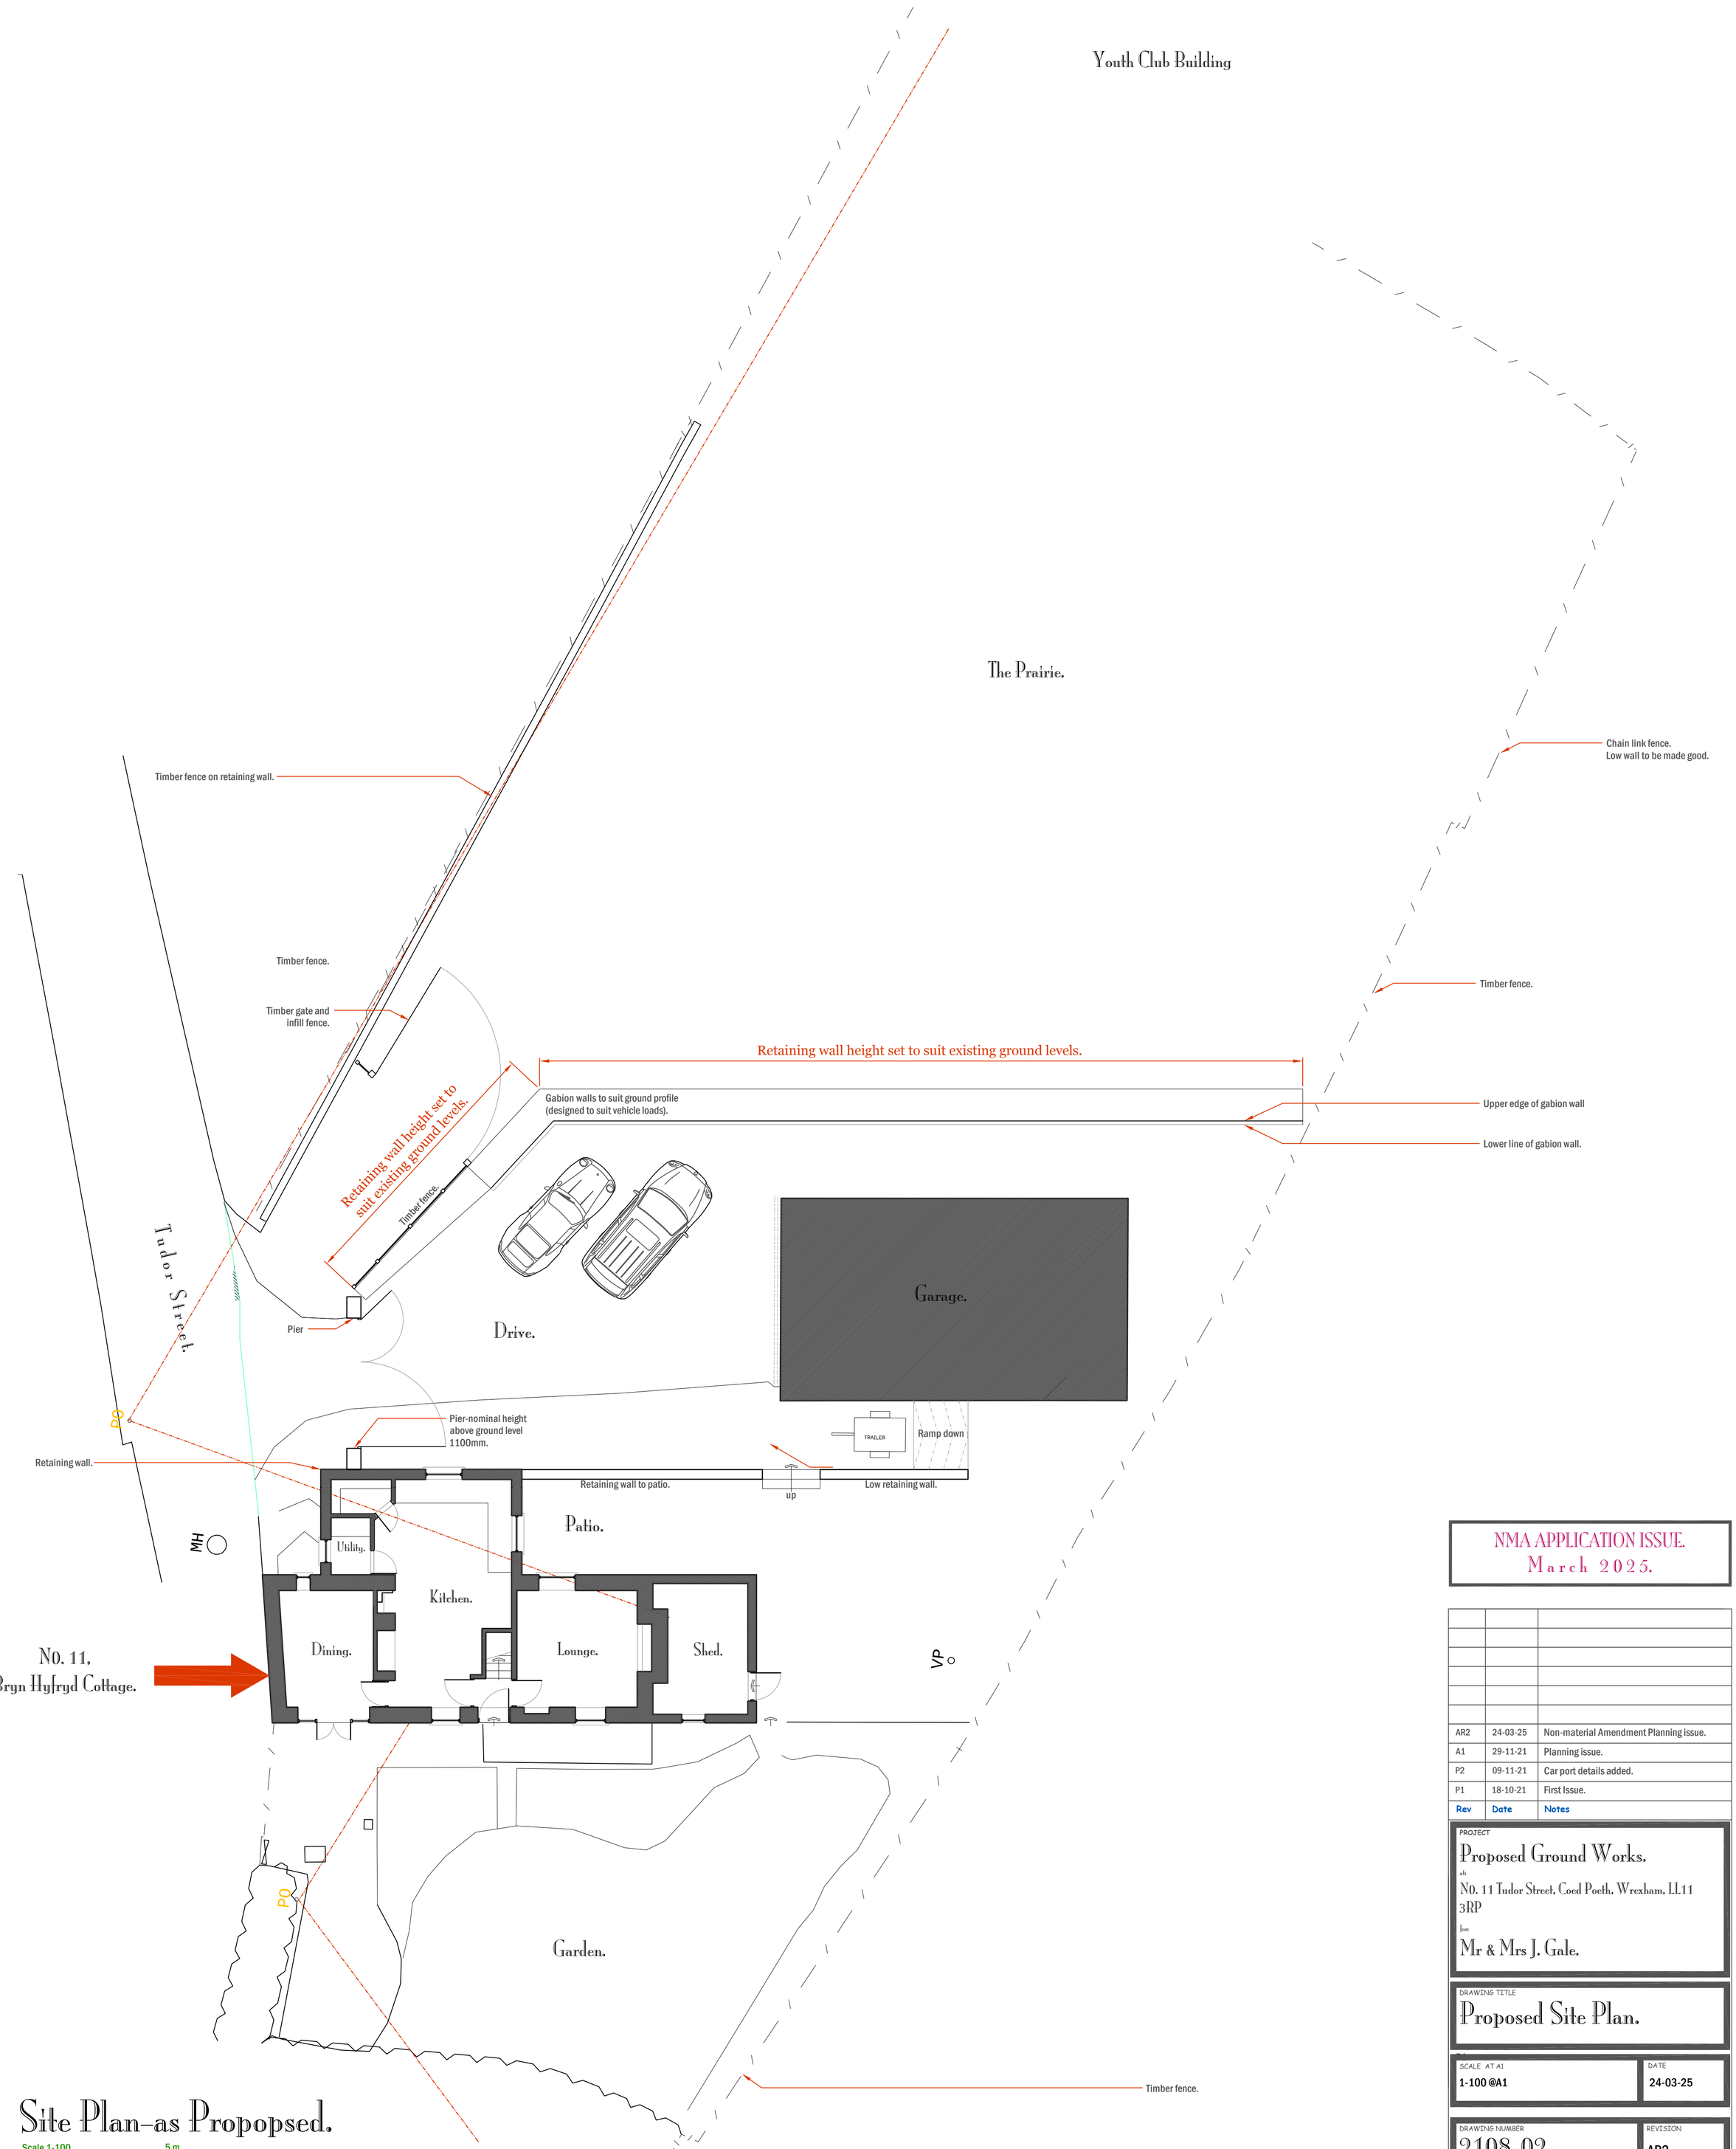

Site Plan–as Propopsed.

Scale 1-100. 5 m.

NMA APPLICATION ISSUE.
March 2025.

Rev	Date	Notes
AR2	24-03-25	Non-material Amendment Planning issue.
A1	29-11-21	Planning issue.
P2	09-11-21	Car port details added.
P1	18-10-21	First Issue.

PROJECT
Proposed Ground Works.
at
No. 11 Tudor Street, Coed Poeth, Wrexham, LL11 3RP
for
Mr & Mrs J. Gale.

DRAWING TITLE
Proposed Site Plan.

SCALE AT A1
1-100 @A1

DATE
24-03-25

DRAWING NUMBER
2108–02

REVISION
AR2