

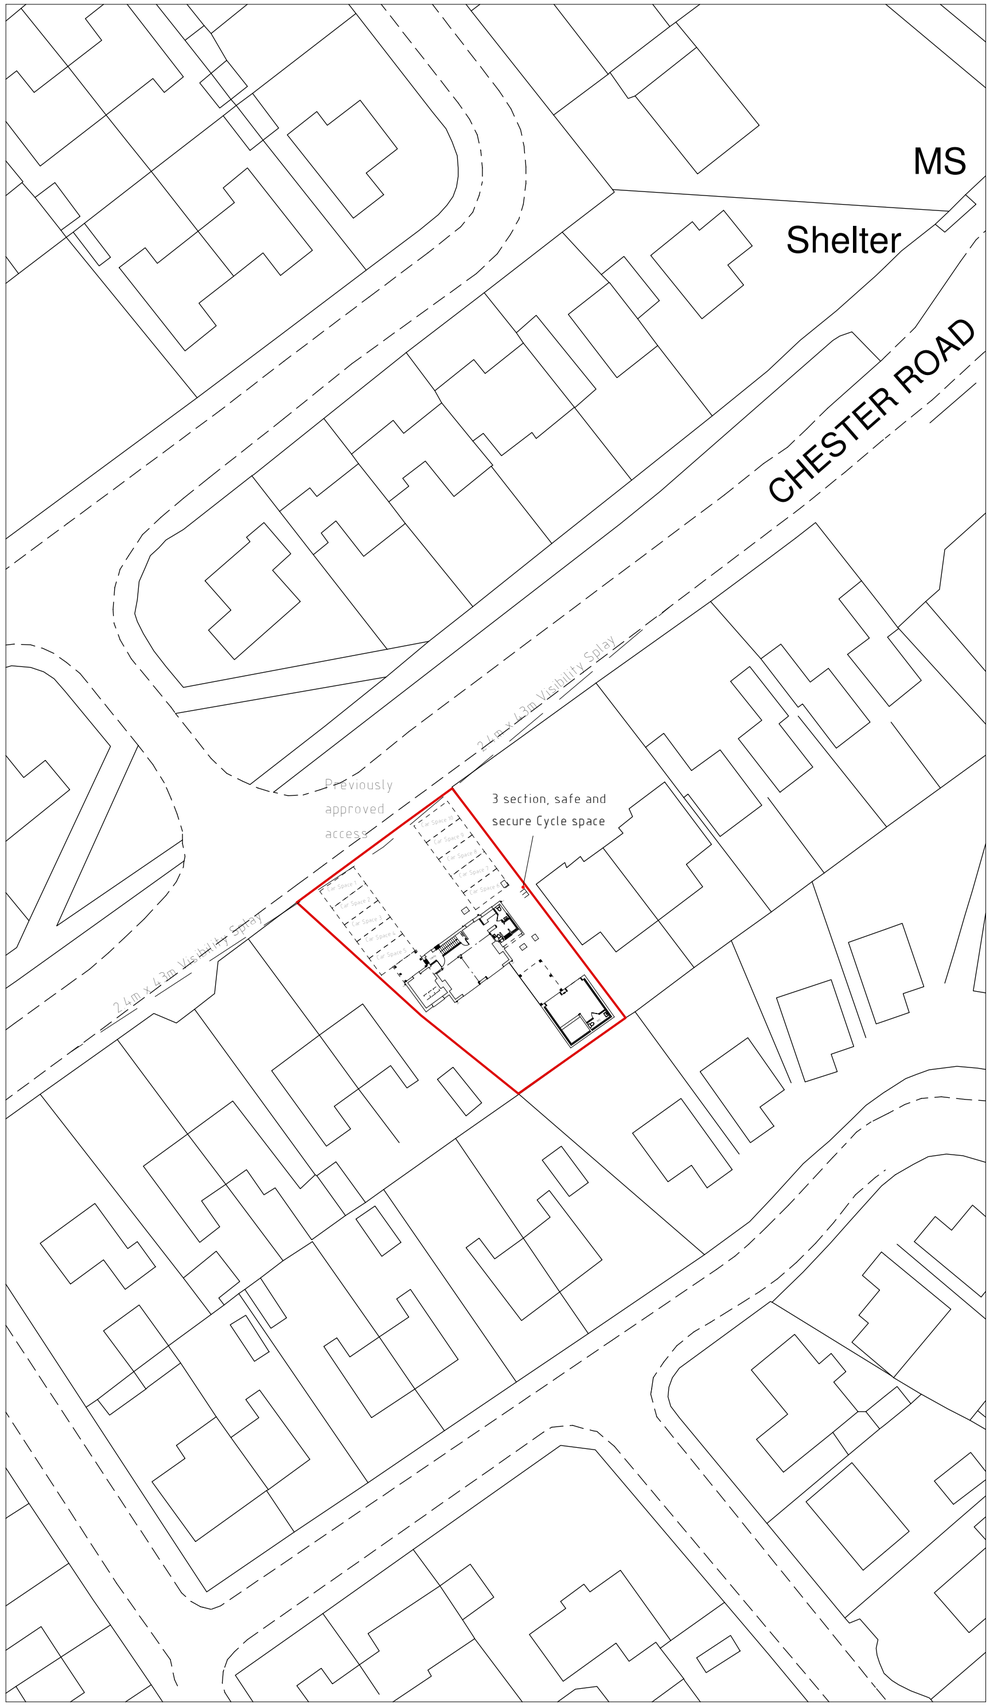


Site Plan 1:500

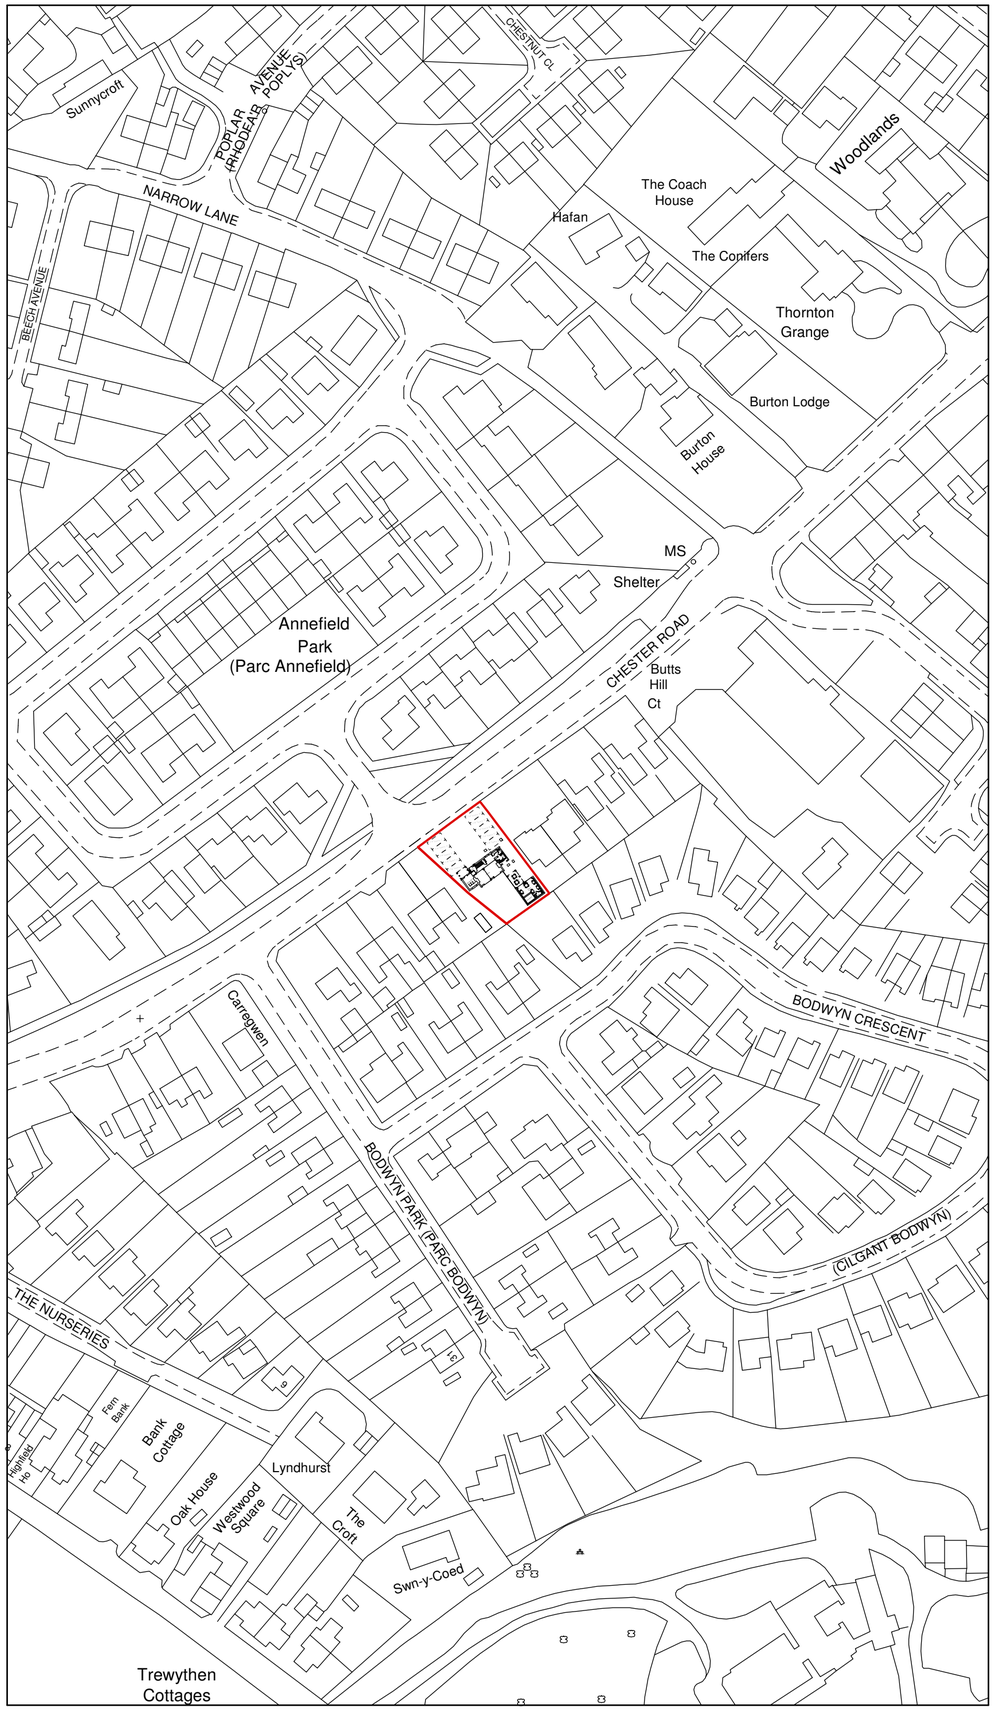

Location Plan 1:250

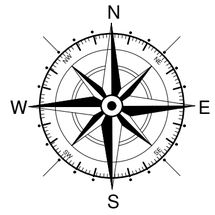

Rev	Date	Detail	Initial
A	04/25	Cycle Store added	SIH

Project:
Change of use from Children Nursery to New Community Facility, Chester Road, Gresford, Wrexham. LL12 8NT

Title:	Scale: (A2)
Planning: Site & Location Plan	1:500 & 1:1250

Drawn By:	Date:
L. Fowles	Dec 2024
Drawing No:	Sheet:
L102/102	1 of 1

blueprint
architectural services
partner LABC
Office 3K4,
Redwither Business Tower,
Wrexham. LL13 9XT
Tel: 01978 356500
www.blueprintarchitectural.com
© copyright all rights reserved