

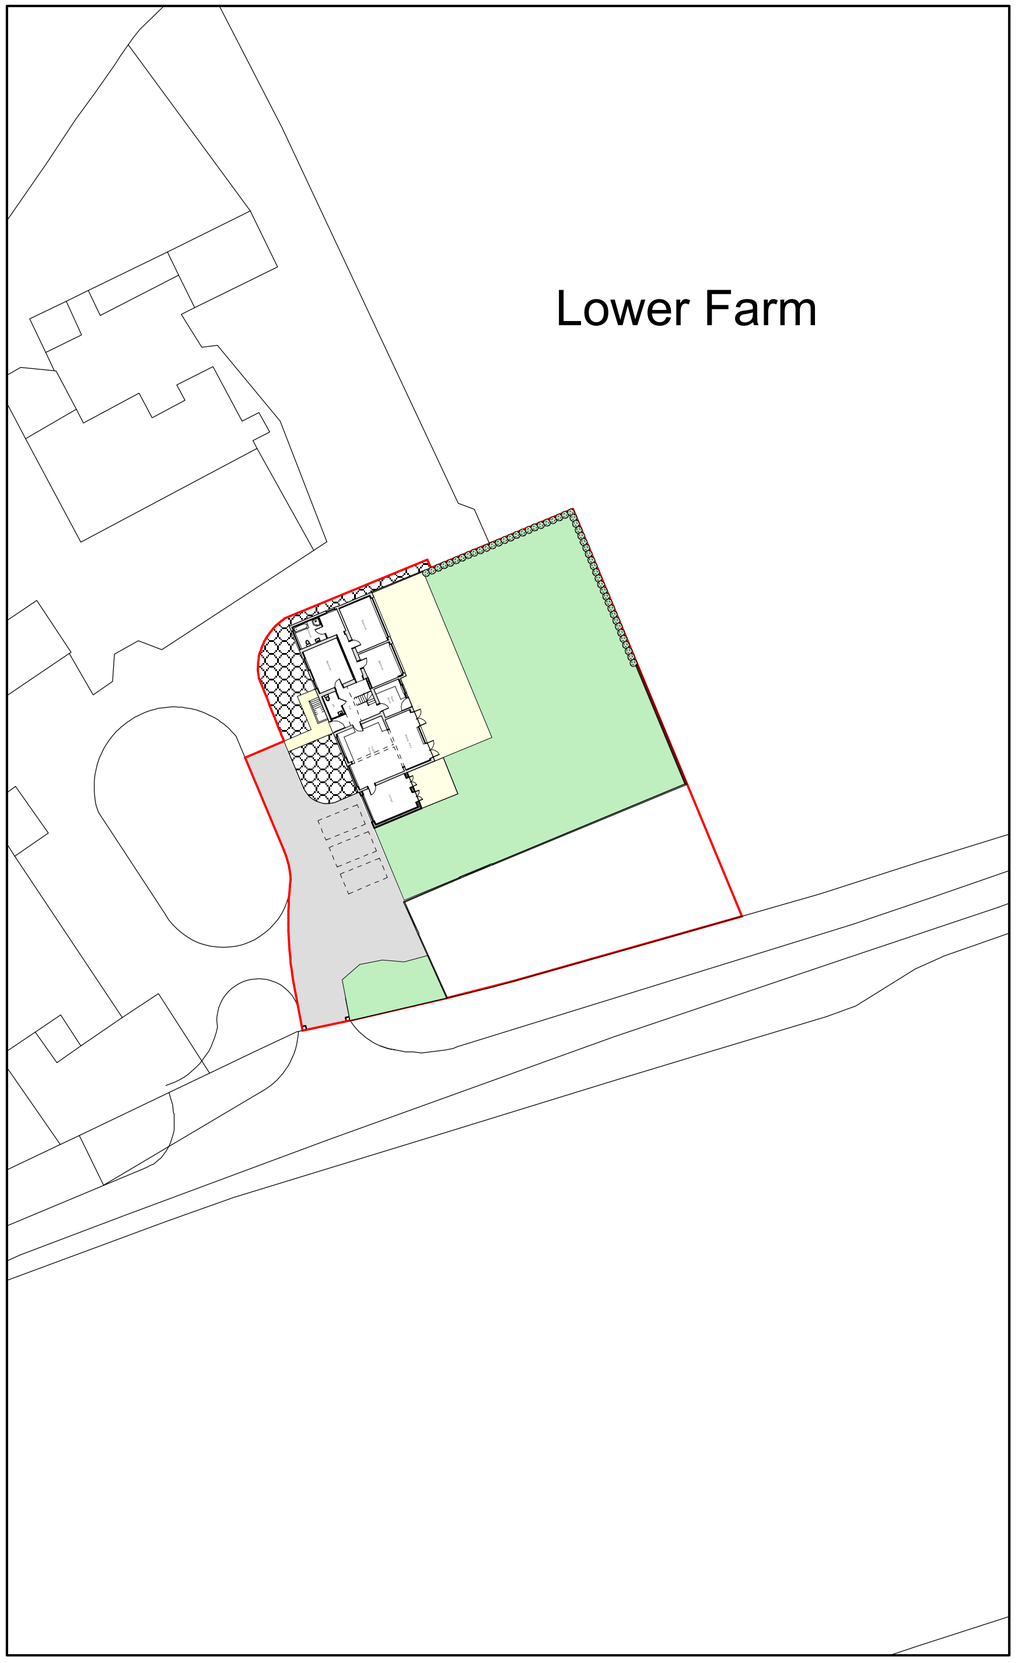


Site Plan 1:500

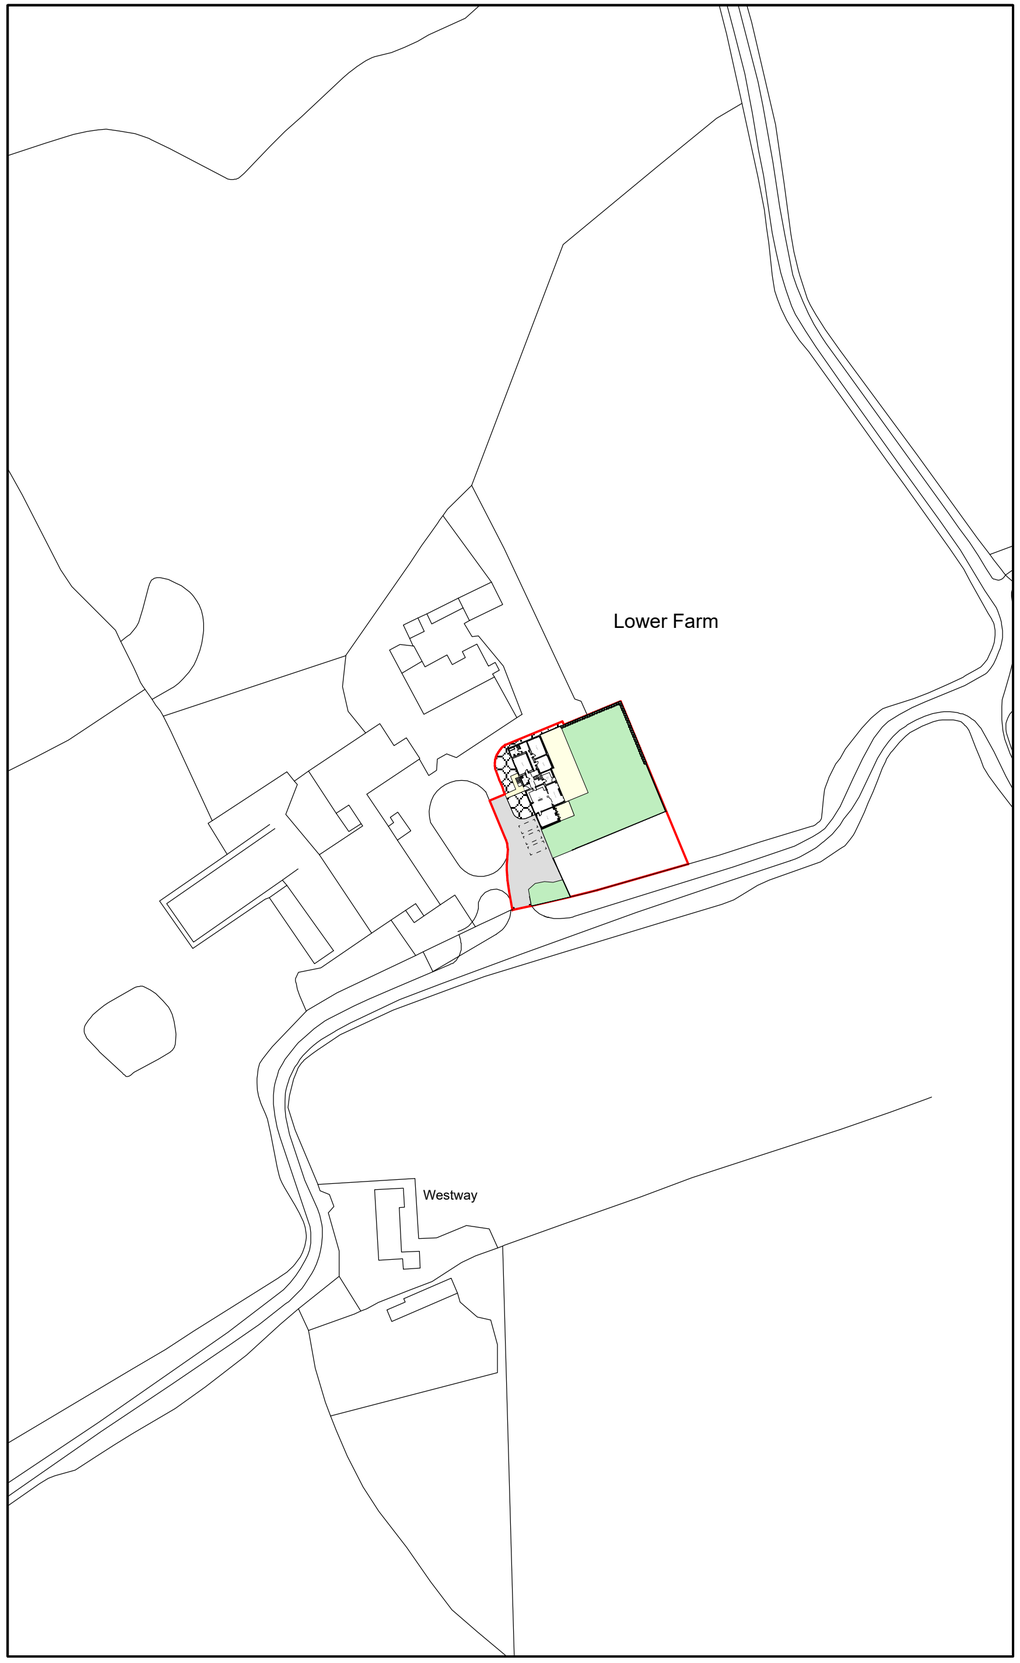

Location Plan 1:1250

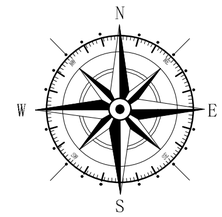

Key

Surrounding Buildings

Application Site

Rev	Date	Detail	Initial

Project:
Proposed conversion of Barn 6 to create residential dwelling, Lower Farm, Lower Farm Road, Bowling Bank, Wrexham. LL13 9RY.

Title:	Scale: (A2)
Planning:Site & Location Plan	1:500 & 1:1250

Drawn By:	Date:
D.J.Edwards	March 2025
Drawing No: W178/012	Sheet: 1 of 1

blueprint
architectural services

partner LABC

Office 3K4,
Redwither Business Tower,
Wrexham. LL13 9XT
Tel: 01978 356500
www.blueprintarchitectural.com
© copyright all rights reserved