



Front Elevation




Side Elevation

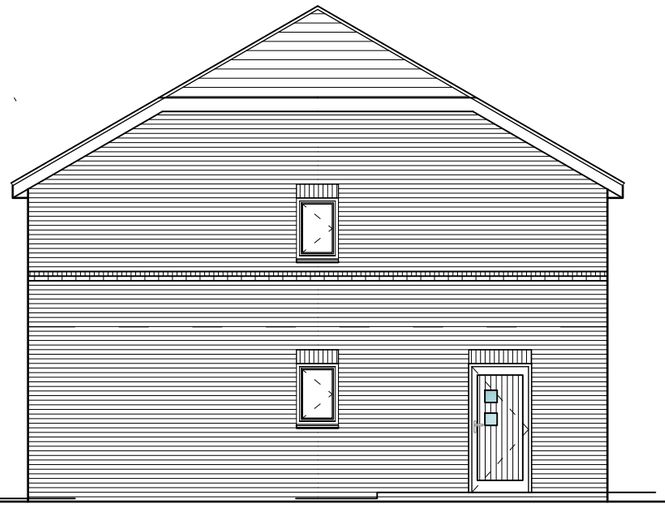


Rear Elevation

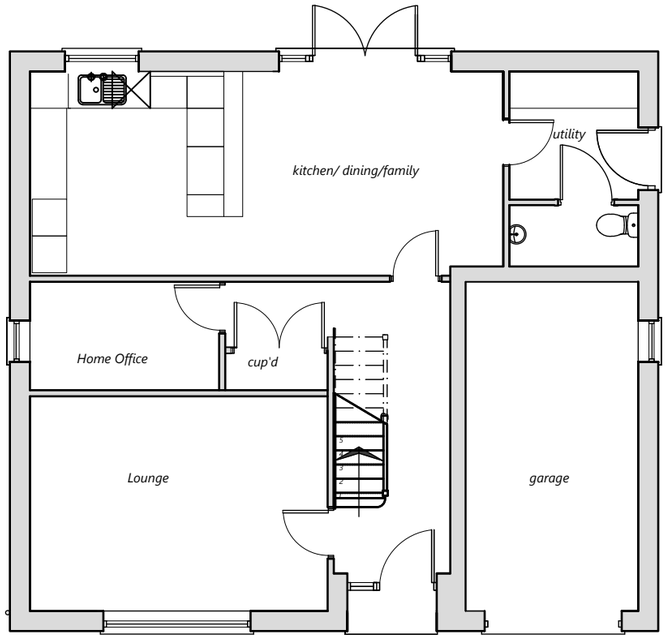


Ground floor layout plan
Floor area: 68.82 m²/740 sq ft excluding garage

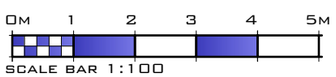

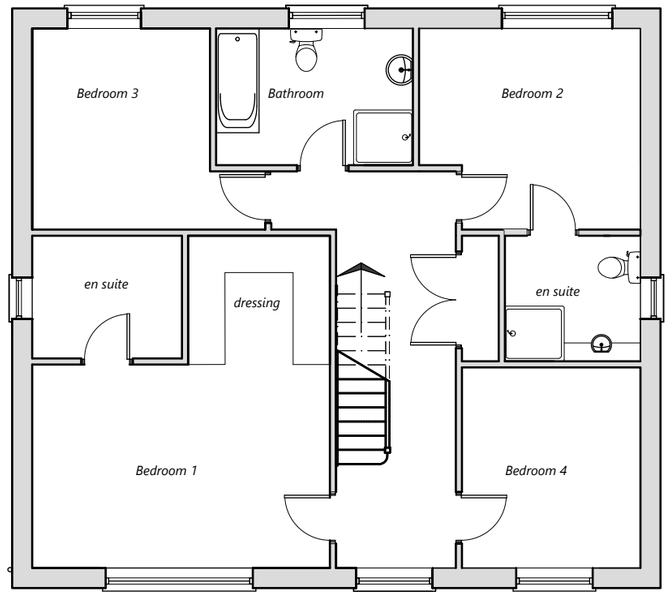

First floor layout plan
Floor area: 87.26 m²/939 sq ft

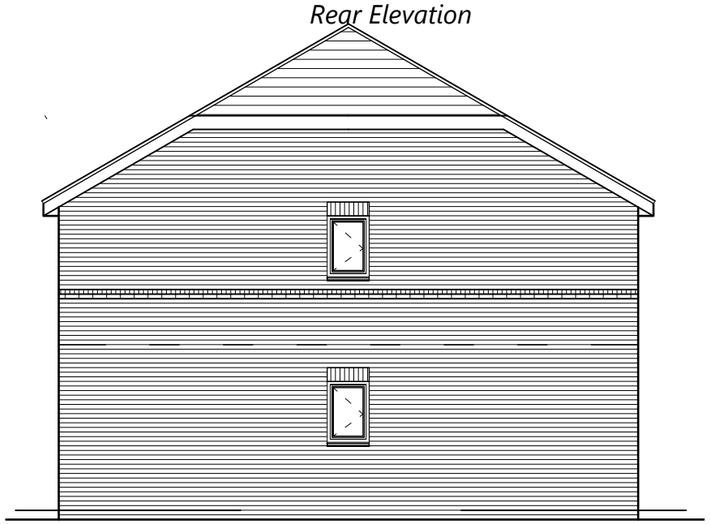

Side Elevation

PLANNING DRAWING- CRICCIETH

EDGE ARCHITECTS

RIBA Chartered Practice

EDGE Architects NW Ltd.
10 Everard Road, Rhos on Sea
Conwy, LL28 4EY
01745 585517
info@edge-architects.com

CLIENT:
GOWER HOMES Ltd

ADDRESS:
Former Air Products site, Llangollen Road, Acrefair LL14 3HW

PROJECT:
Proposed Residential Development
CRICCIETH HOUSETYPE

DRAWING No: 21-DES-001-14

DATE: MARCH 2025

SCALE: 1:100 @ A3