
THIS DRAWING TOGETHER WITH THE DESIGN IS COPYRIGHT OF THE ARCHITECT.
FIGURED DIMENSIONS SHOULD BE FOLLOWED AND SCALED DIMENSIONS SHOULD BE CHECKED WITH THE ARCHITECT.
ANY DISCREPANCY MUST BE REPORTED TO THE ARCHITECT IMMEDIATELY AND PRIOR TO PROCEEDING.

Revisions




+65.0

SOUTH WEST ELEVATION

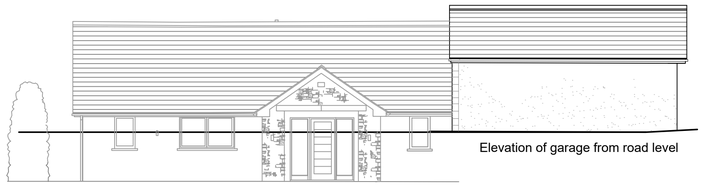

Elevation of garage from road level

SOUTH WEST ELEVATION OF GARAGE

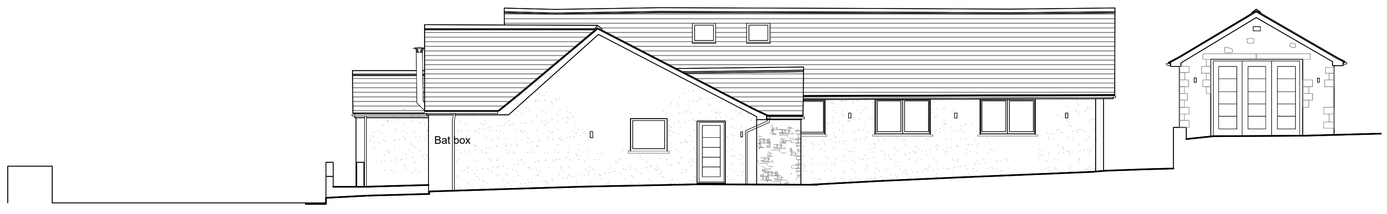

+65.0

NORTH WEST ELEVATION


MATERIALS:

WALLS:	WHITE SMOOTH RENDER NATURAL STONE FACING
ROOF:	NATURAL SLATE VELUX ROOFLIGHTS
DOORS:	POWDER COATED ALUMINIUM FRAMES POWDER COATED ALUMINIUM GARAGE DOOR
WINDOWS:	POWDER COATED ALUMINIUM FRAMES
RAINWATER GOODS:	BLACK UPVC GUTTERS & RWP'S
HARDSTANDING:	TARMAC PORCELAIN TILES




+65.0

NORTH EAST ELEVATION

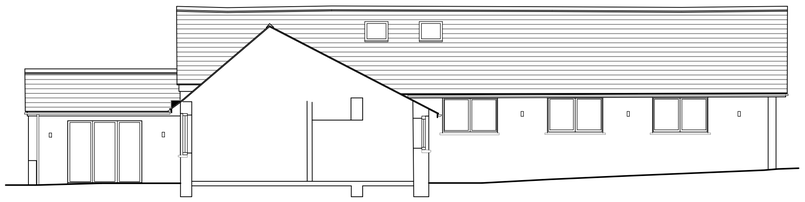

SECTION / NORTH WEST ELEVATION

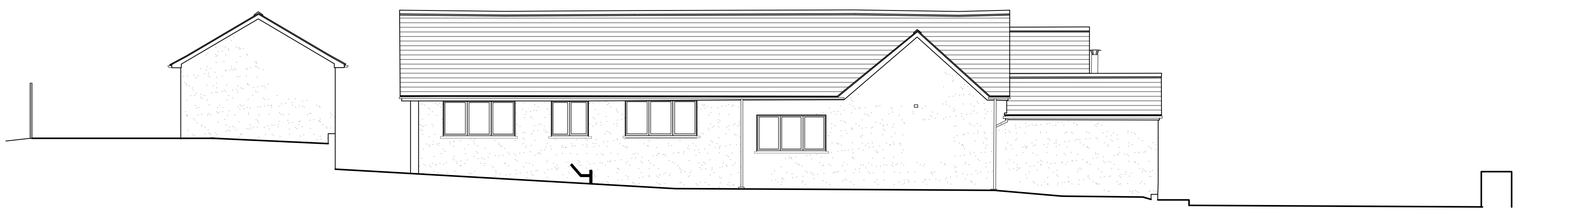

+65.0

SOUTH EAST ELEVATION

0m 5m 10m

Issue Purpose
P L A N N I N G

Drawn By	Date
ACP	March 2025

allison powell architects
RIBA Chartered Practice

allison powell architects limited
7 thornleigh drive, burton in kendal, cumbria, LA6 1NQ
tel / 07881 822095 email / mail@allisonpowellarchitects.co.uk

Client
Mr and Mrs Peill

Contract
Alterations to 16 Sunnyridge Avenue
Marford
LL12 8TE

Drawing title
EXISTING ELEVATIONS

Scale	Job No.	Drg No.
1:100 at A1	2989	03