

THIS DRAWING TOGETHER WITH THE DESIGN IS COPYRIGHT OF THE ARCHITECT.
FIGURED DIMENSIONS SHOULD BE FOLLOWED AND SCALED DIMENSIONS SHOULD BE CHECKED WITH THE ARCHITECT.
ANY DISCREPANCY MUST BE REPORTED TO THE ARCHITECT IMMEDIATELY AND PRIOR TO PROCEEDING.

Revisions

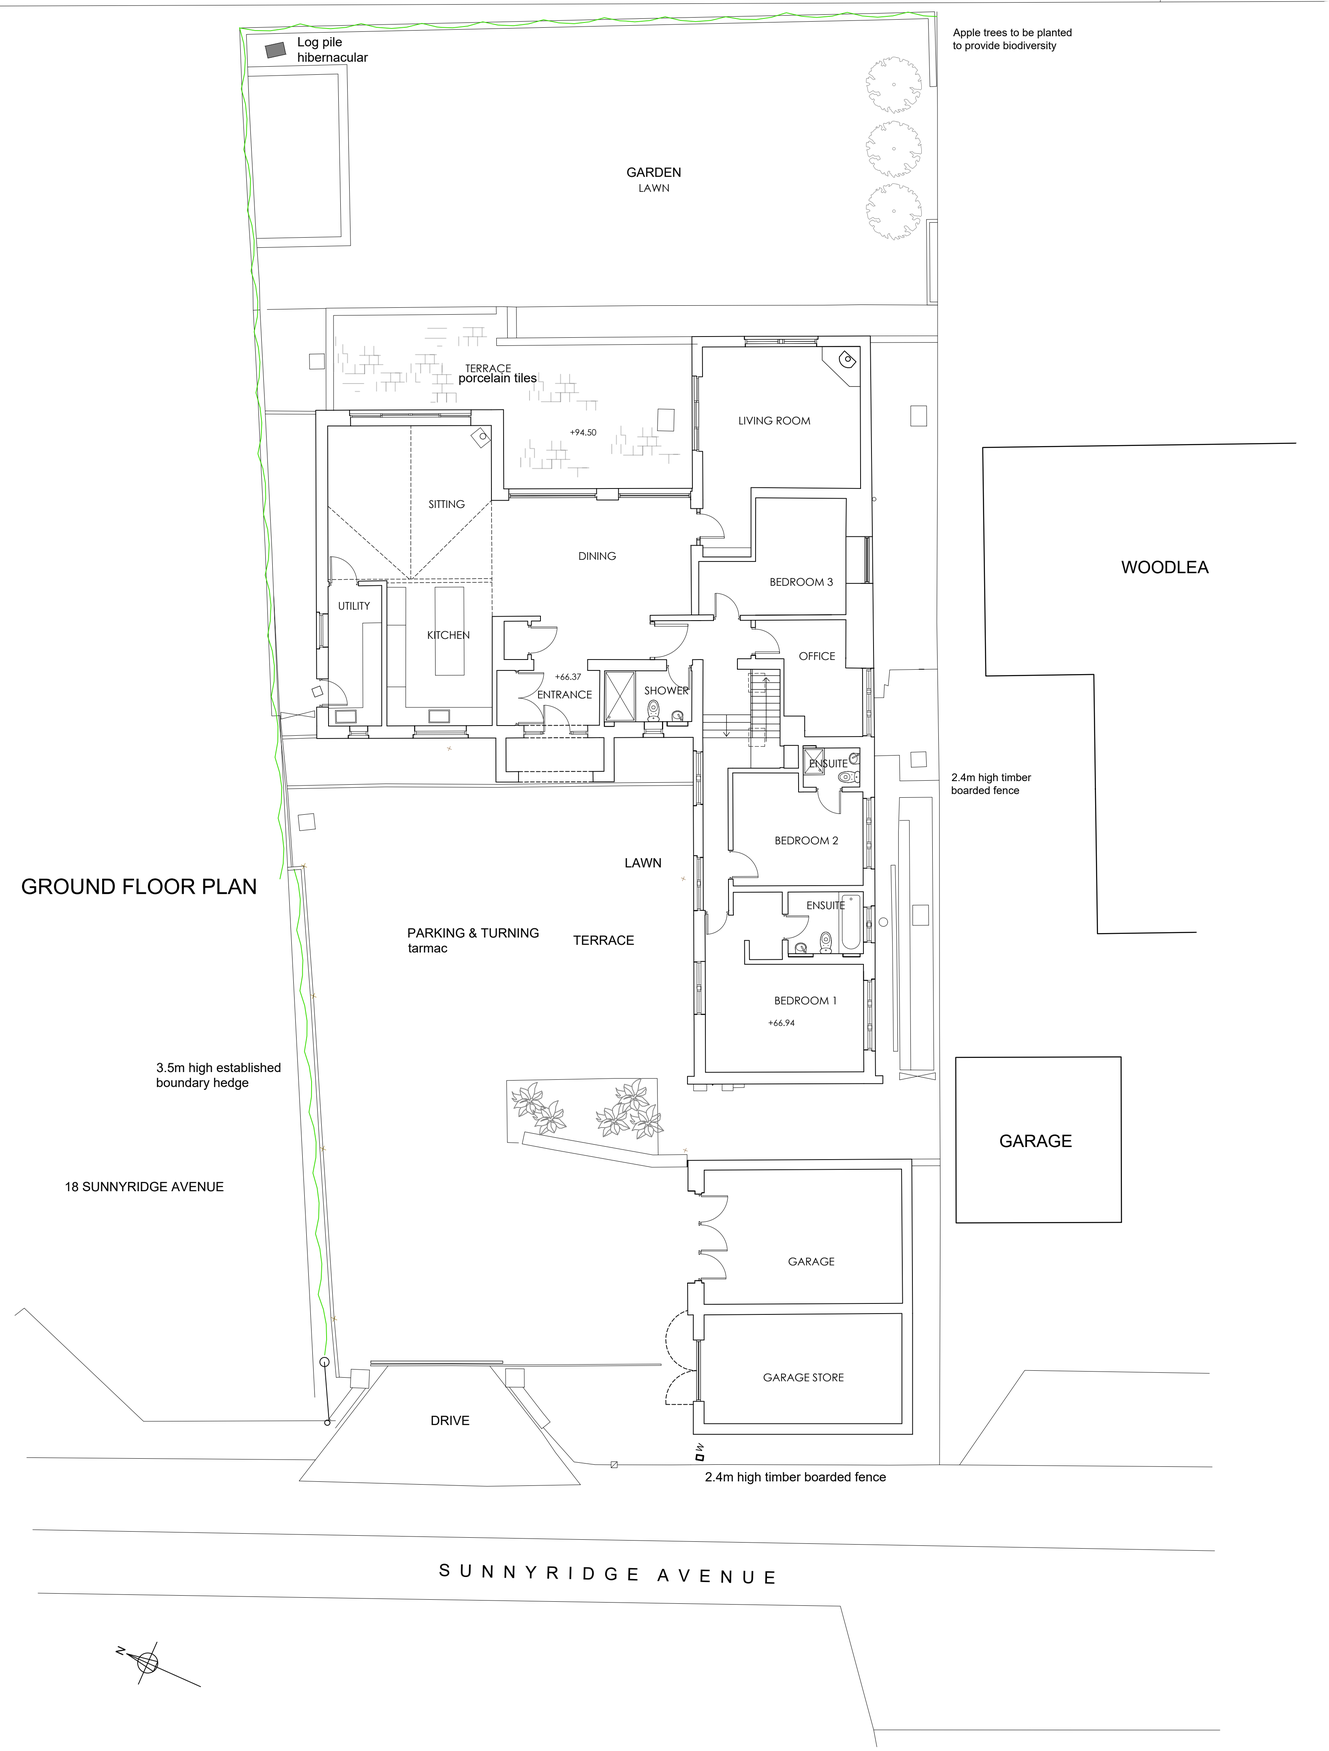

GROUND FLOOR PLAN

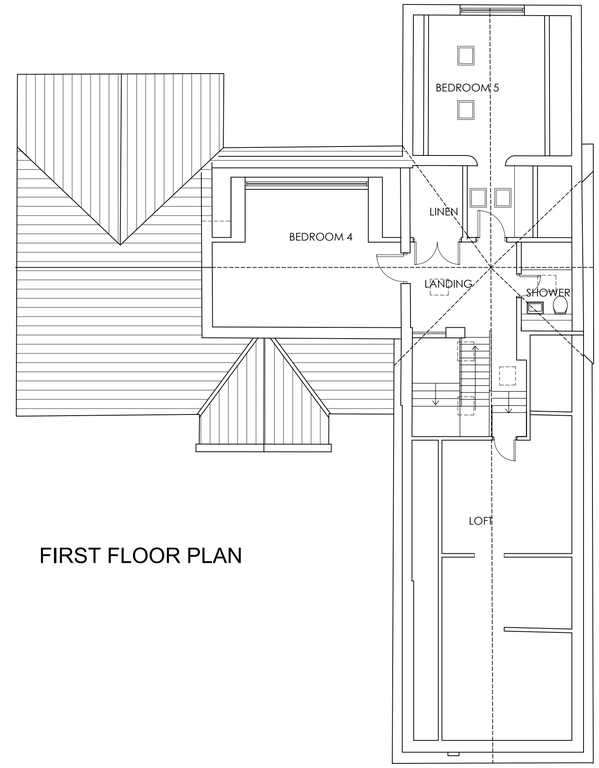

FIRST FLOOR PLAN

0m 5m 10m

Issue Purpose
PLANNING

Drawn By	Date
ACP	March 2025

allison powell architects
RIBA Chartered Practice

allison powell architects limited
7 thornleigh drive, burton in kendal, cumbria, LA6 1NQ
tel / 07881 822095 email / mail@allisonpowellarchitects.co.uk

Client
Mr and Mrs Peill

Contract
Alterations to 16 Sunnyridge Avenue
Marford
LL12 8TE

Drawing title
PROPOSED PLANS

Scale	Job No.	Drg No.
1:100 at A1	2989	05