
Site Plan

Groundsure
LOCATION INTELLIGENCE

Address
3, TREVALYN HALL VIEW, ROSSETT, WREXHAM, LL12 0ED

Date
02/04/2025

Grid reference
337266, 357394

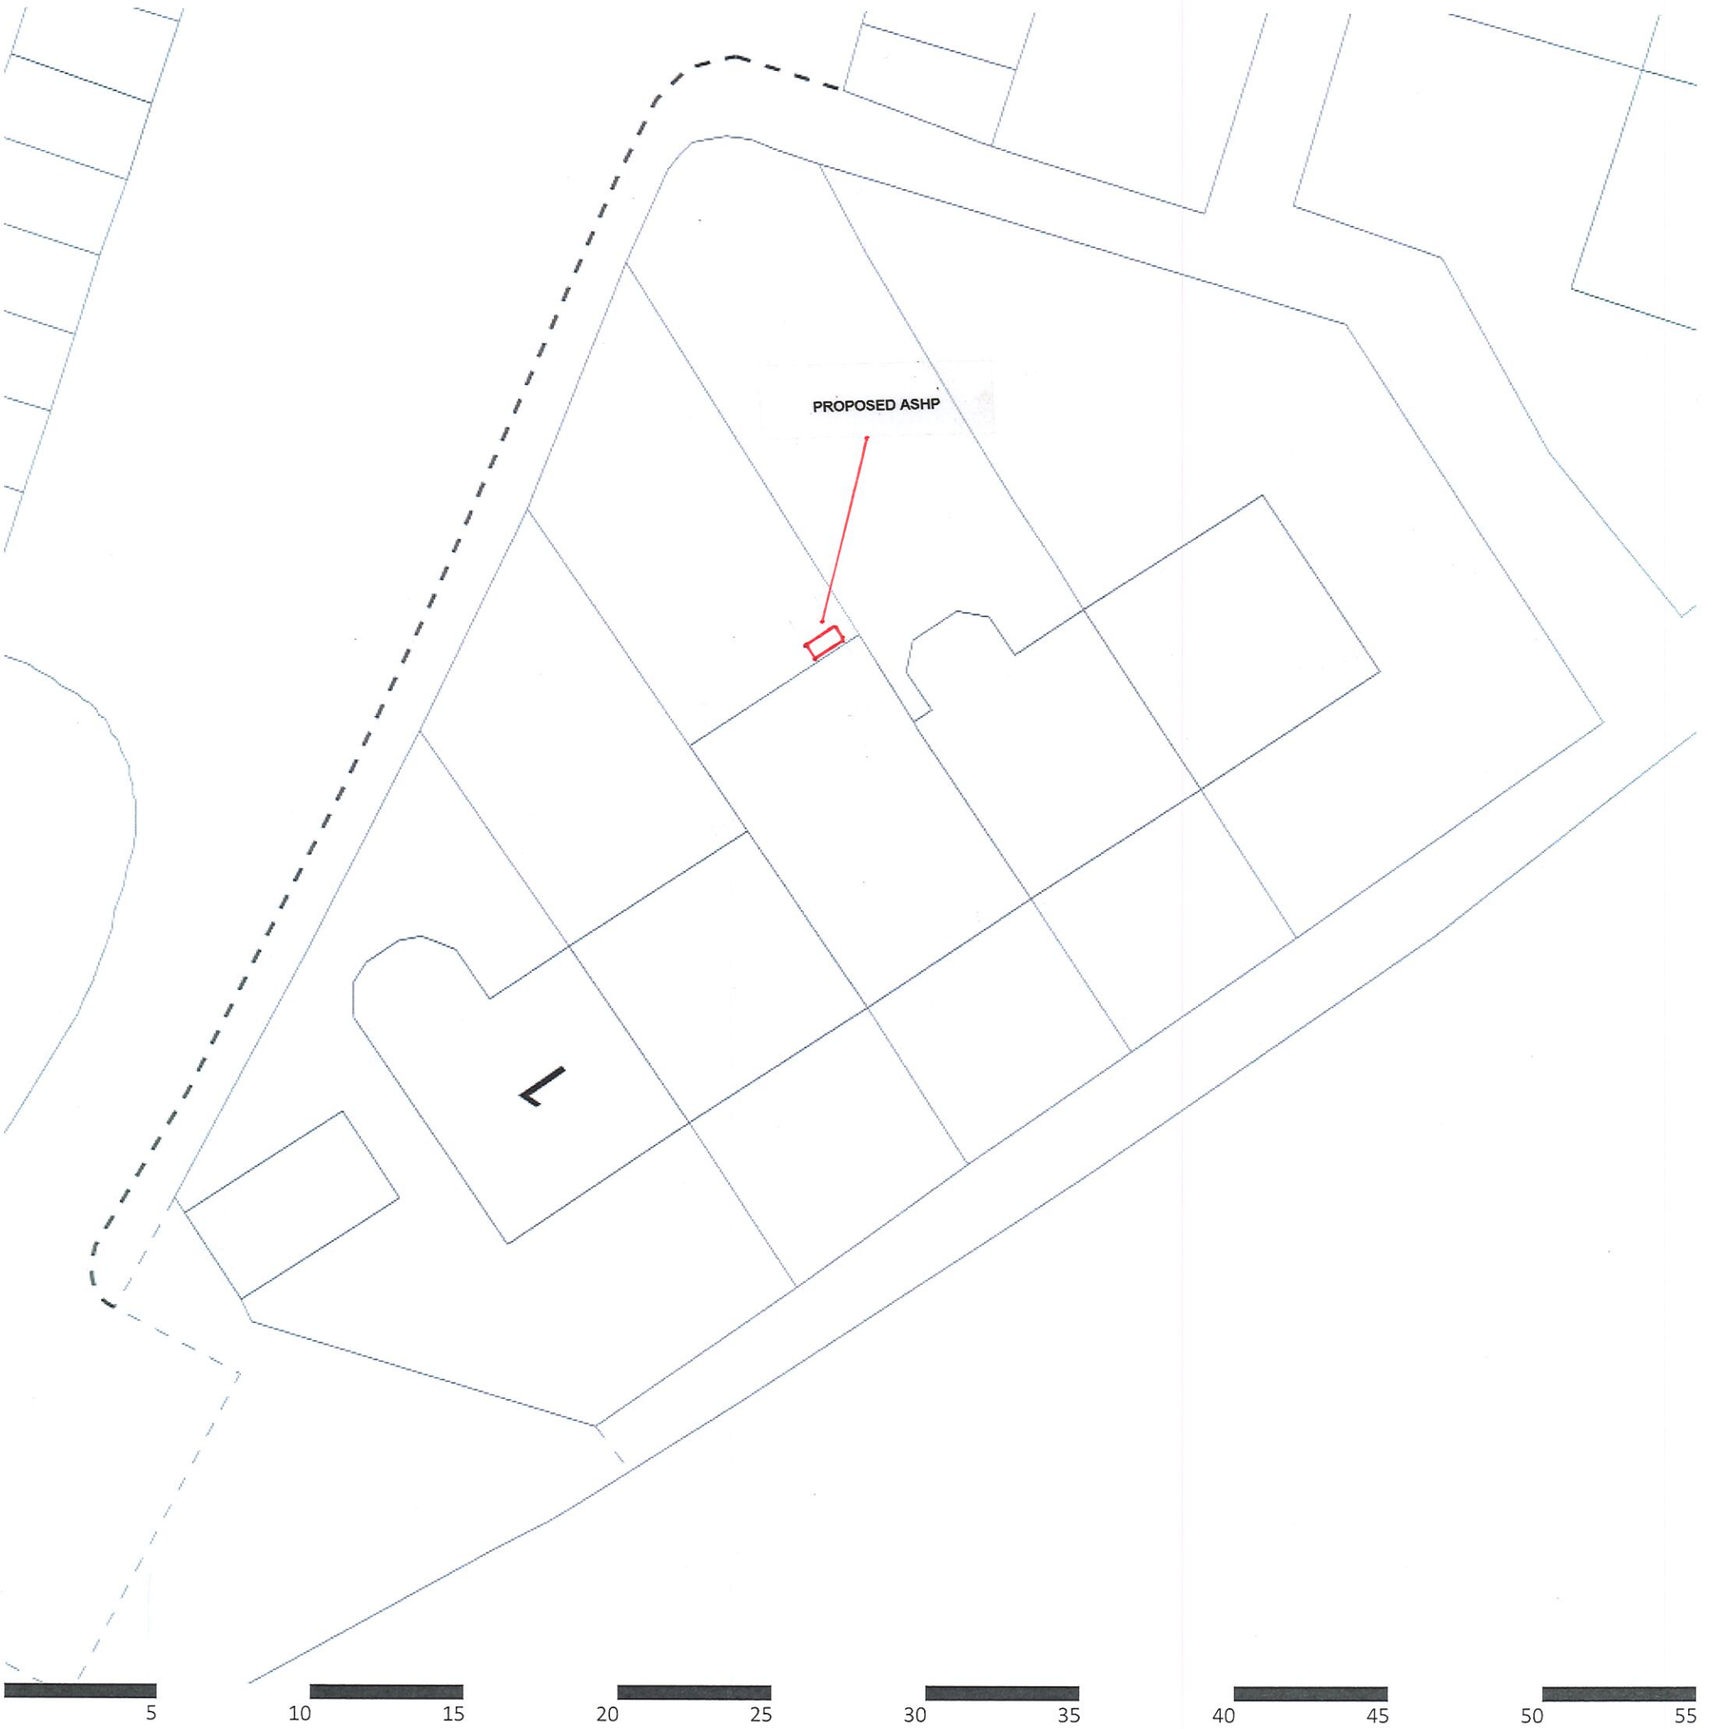

Scale: 1:200 | Area: < 1ha | Paper size: A3

Ordnance Survey

Mapping contents © Crown copyright and database rights 2025 Ordnance Survey 100035207

Groundsure
LOCATION INTELLIGENCE