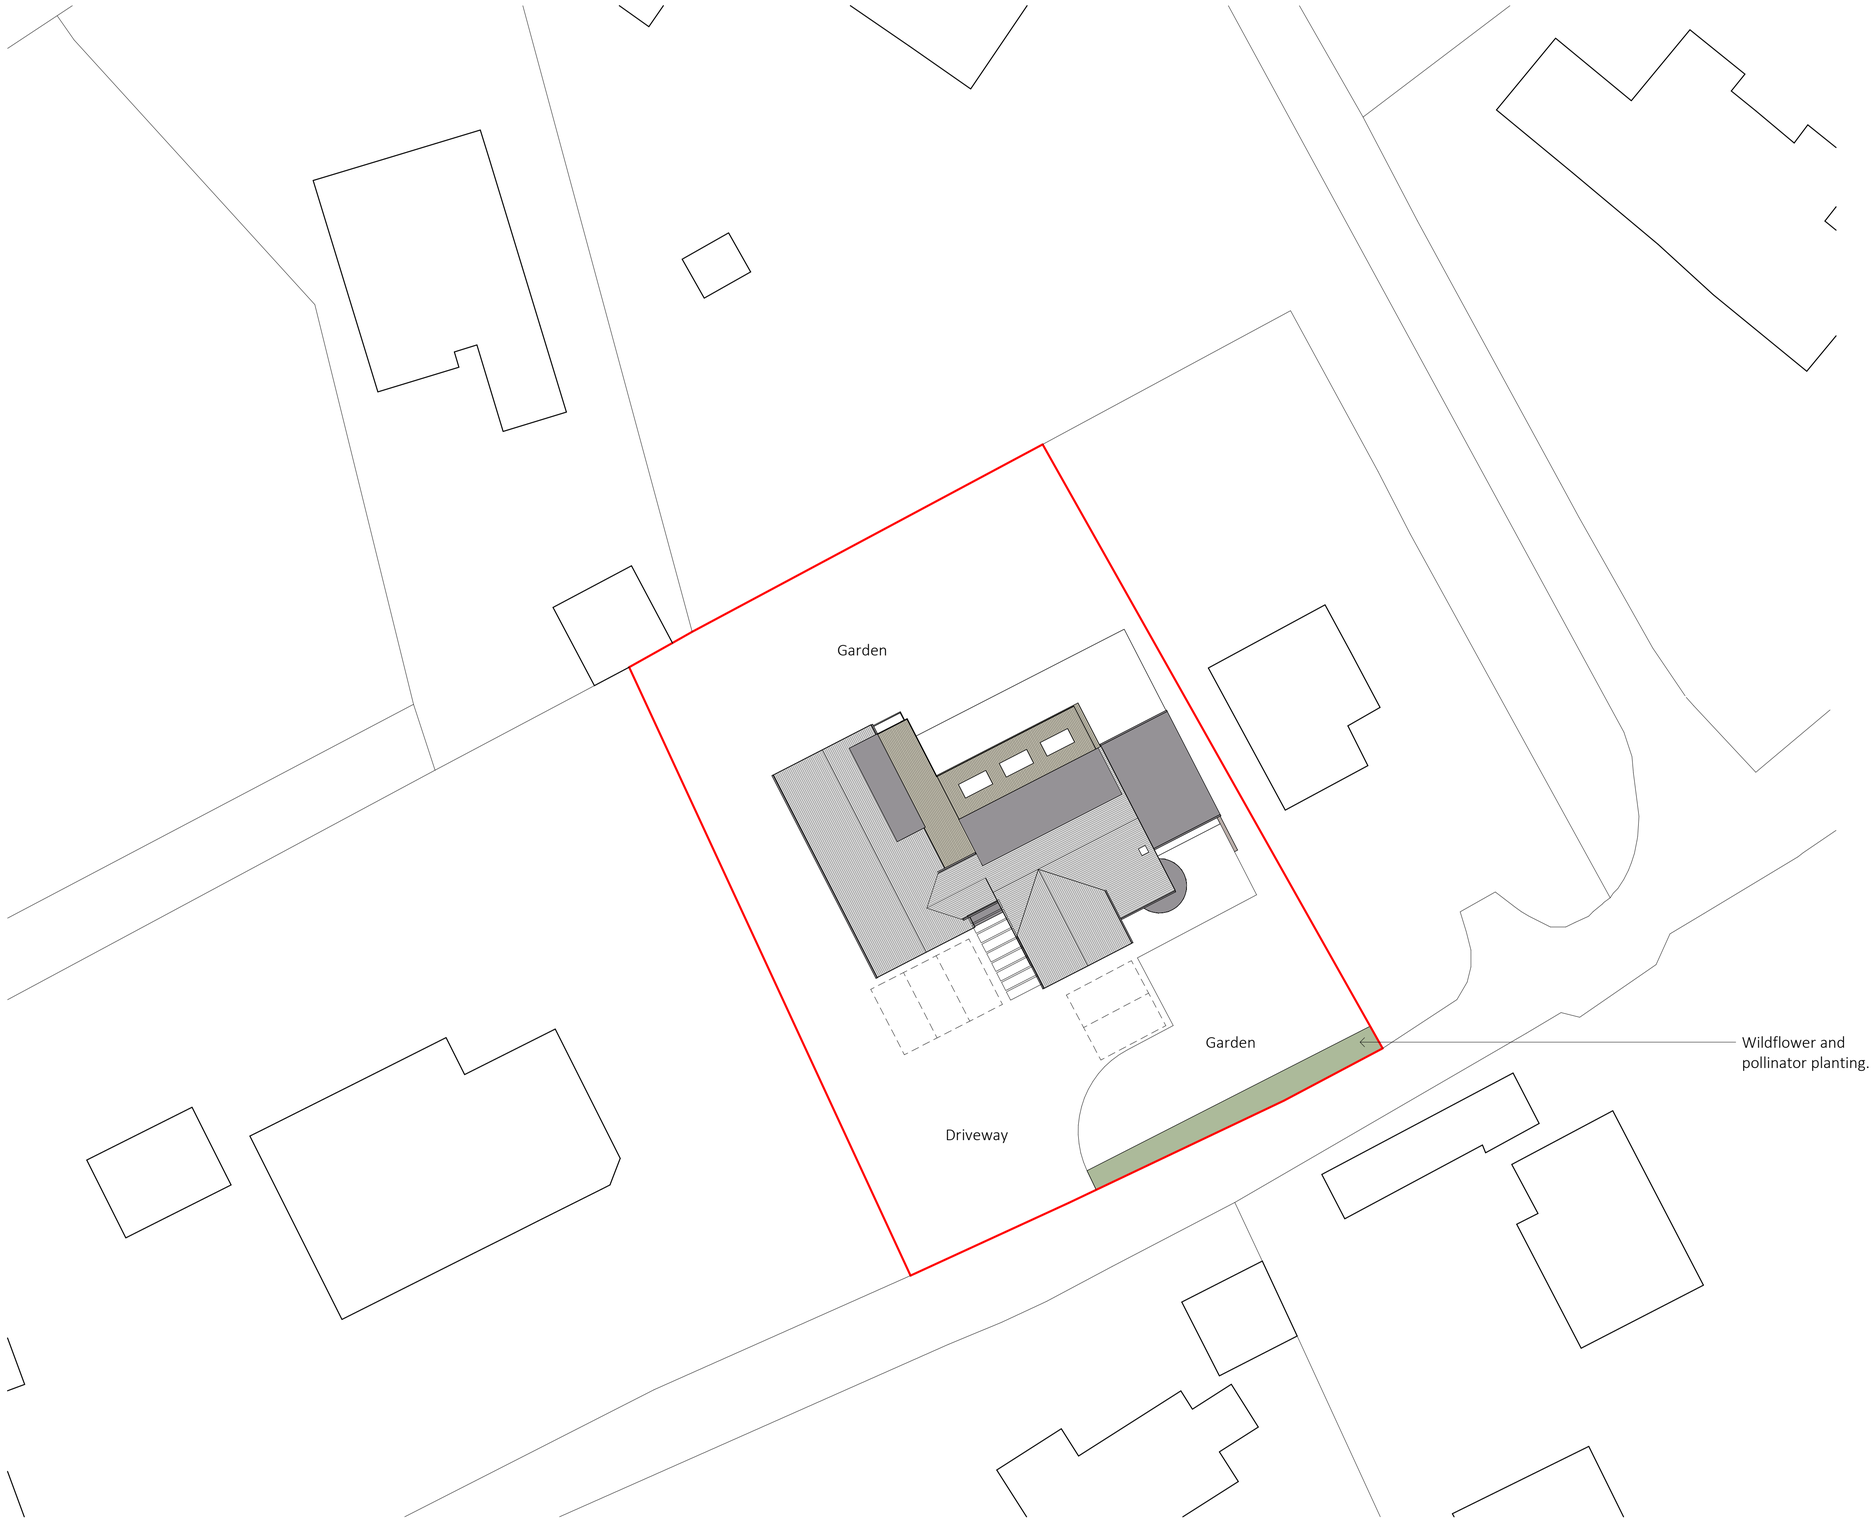


CROWN COPYRIGHT AND DATABASE RIGHTS 2025 OS LICENCE NO. AC0000849896

0m 4m 8m 12m 16m 20m

Proposed Site Plan

1 : 200

ARKIFY

ARKIFY LTD.
36 Plas Tirion, Nant Parc,
Wrexham, LL14 1UR
07543968690
geraint@arkify.co.uk
www.arkify.co.uk

Project:	Tall Timbers, Marford				
Title:	Proposed Site Plan				
Scale @ A1:	1 : 200	Scale @ A3:	1:400	Author: GE	Date: 24/02/25
Project Ref:	25-09	Drawing No:	A101	Rev.	B