
N

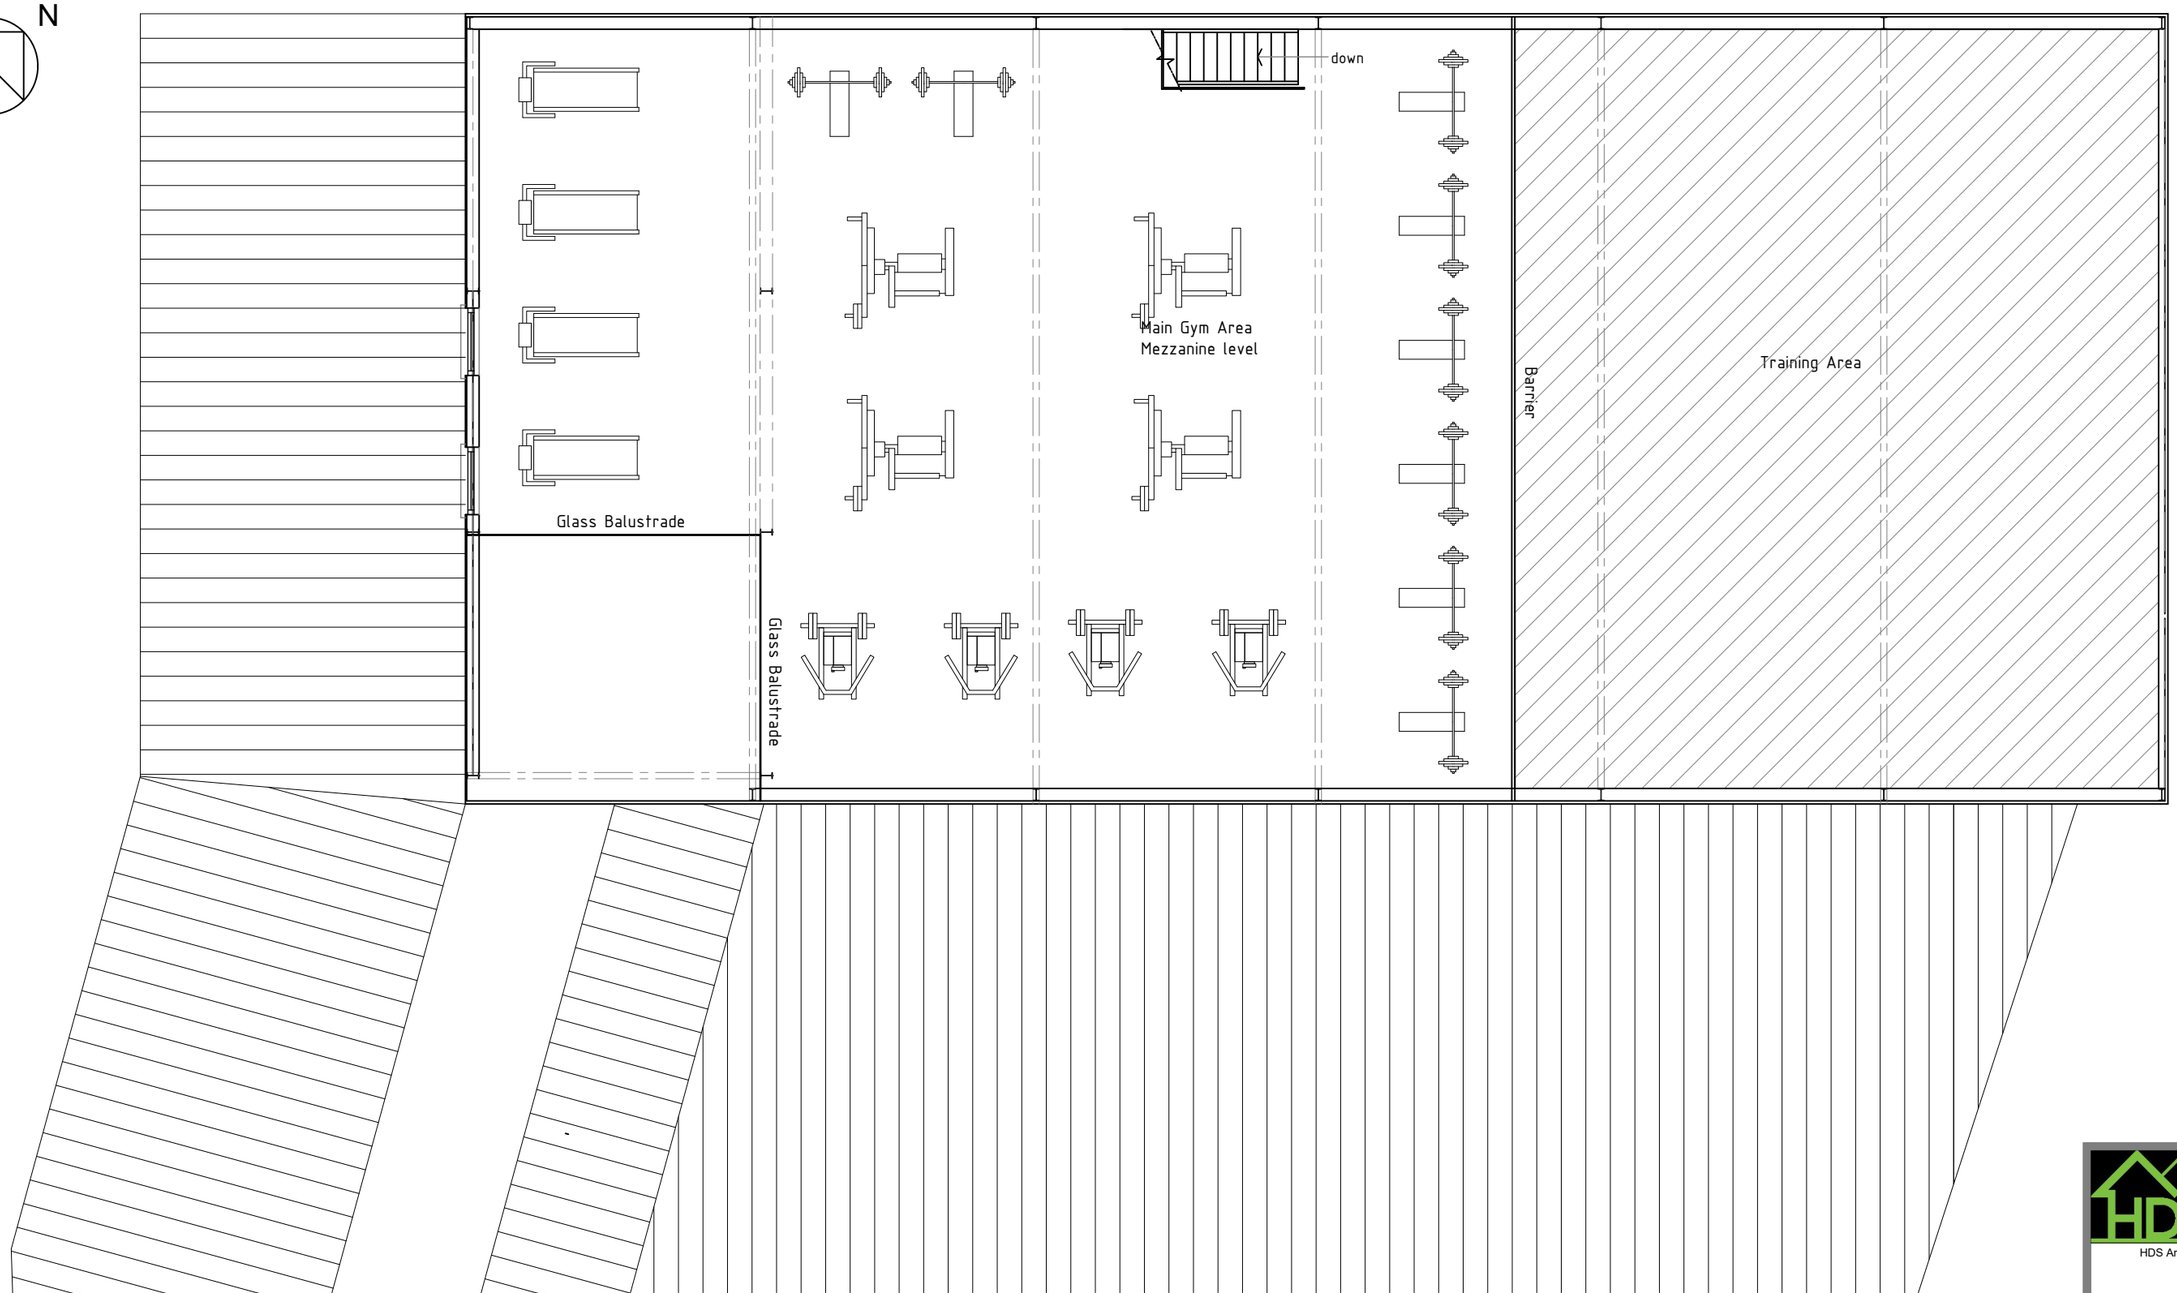

As Existing Ground floor plan 1:100

HDS ARCHITECTURAL SERVICES
HDS Architectural Services, The Foundry,
15 Yorke Street, Wrexham
LL13 8LW
Tel (01978) 345250
www.hdsarchitectural.co.uk

Project;
Meritor Fitness Club, Schappe Building,
Rackery Lane, Llay, Wrexham, LL12 0PB

Title;	**Scale (A3);**
02-As Existing First Floor Plan	1:100
Dwg No;	**Date;**
MFC/PD/02	01.04.25

Revision;