

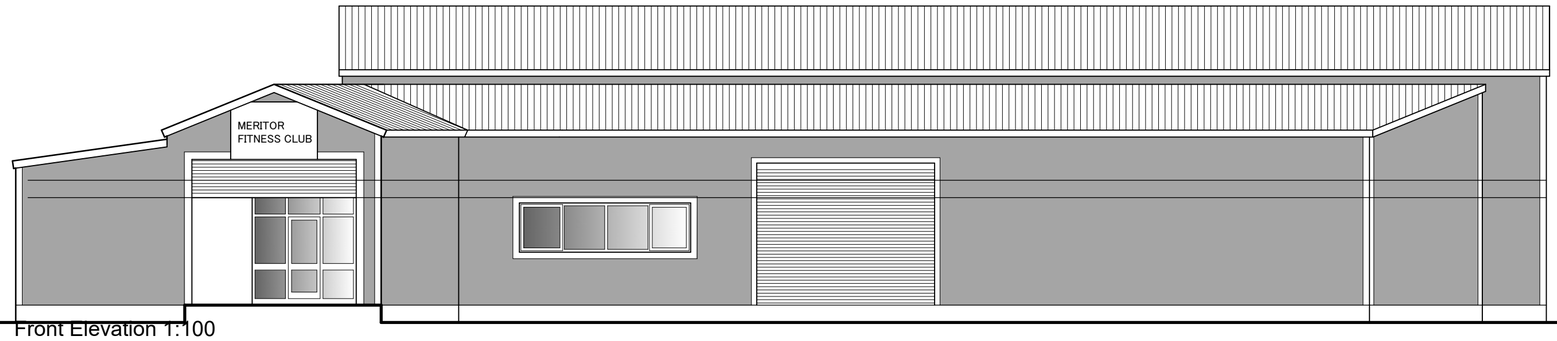



Front Elevation 1:100

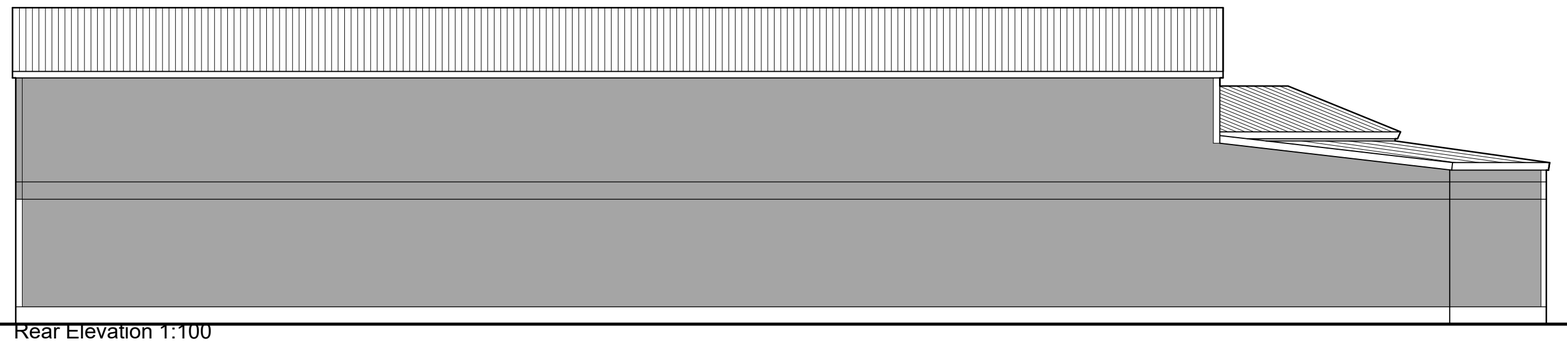

Rear Elevation 1:100

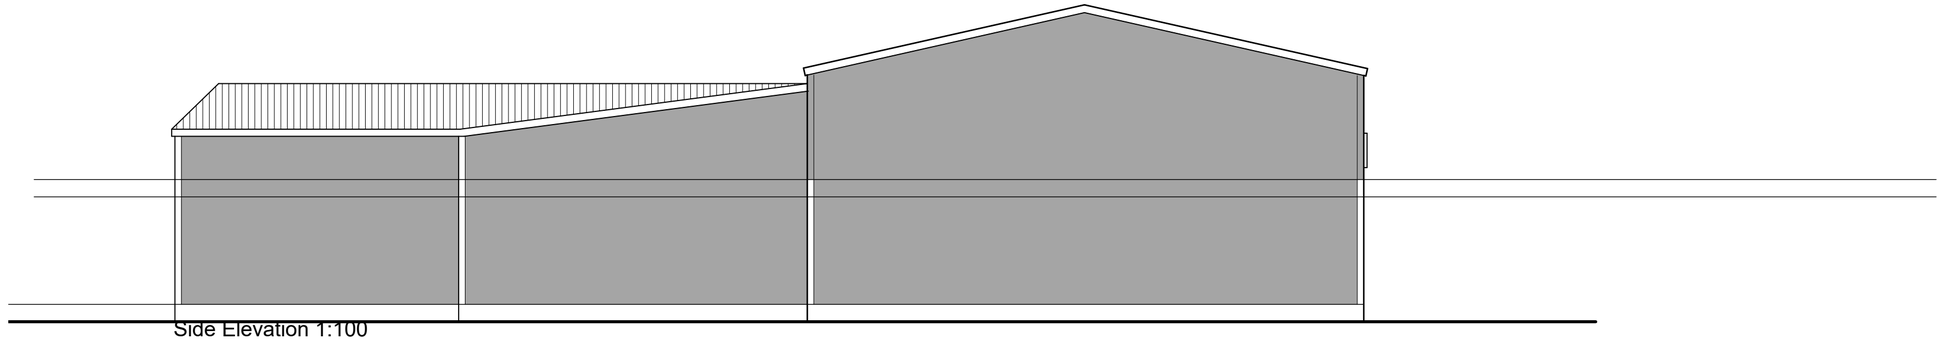

Side Elevation 1:100

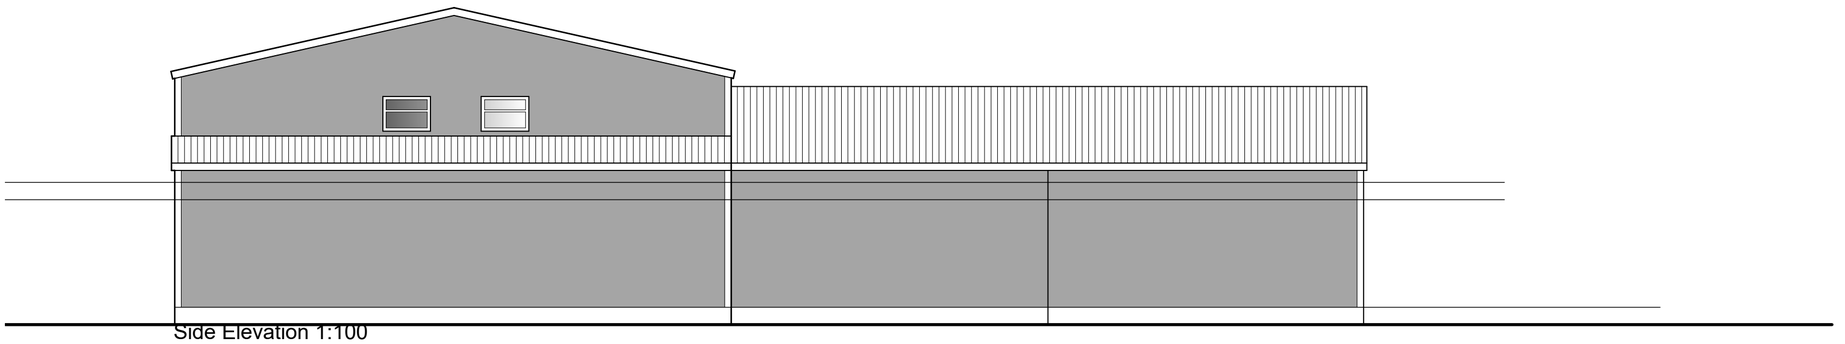

Side Elevation 1:100

As Existing

HDS Architectural Services, The Foundry,
15 Yorke Street, Wrexham
LL13 8LW
Tel (01978) 345250
www.hdsarchitectural.co.uk

Project;
Meritor Fitness Club, Schappe Building,
Rackery Lane, Llay, Wrexham, LL12 0PB

Title;	**Scale (A2);**
03-As Existing Elevations	1:100
Dwg No;	**Date;**
MFC/PD/03	01.04.25

Revision;