

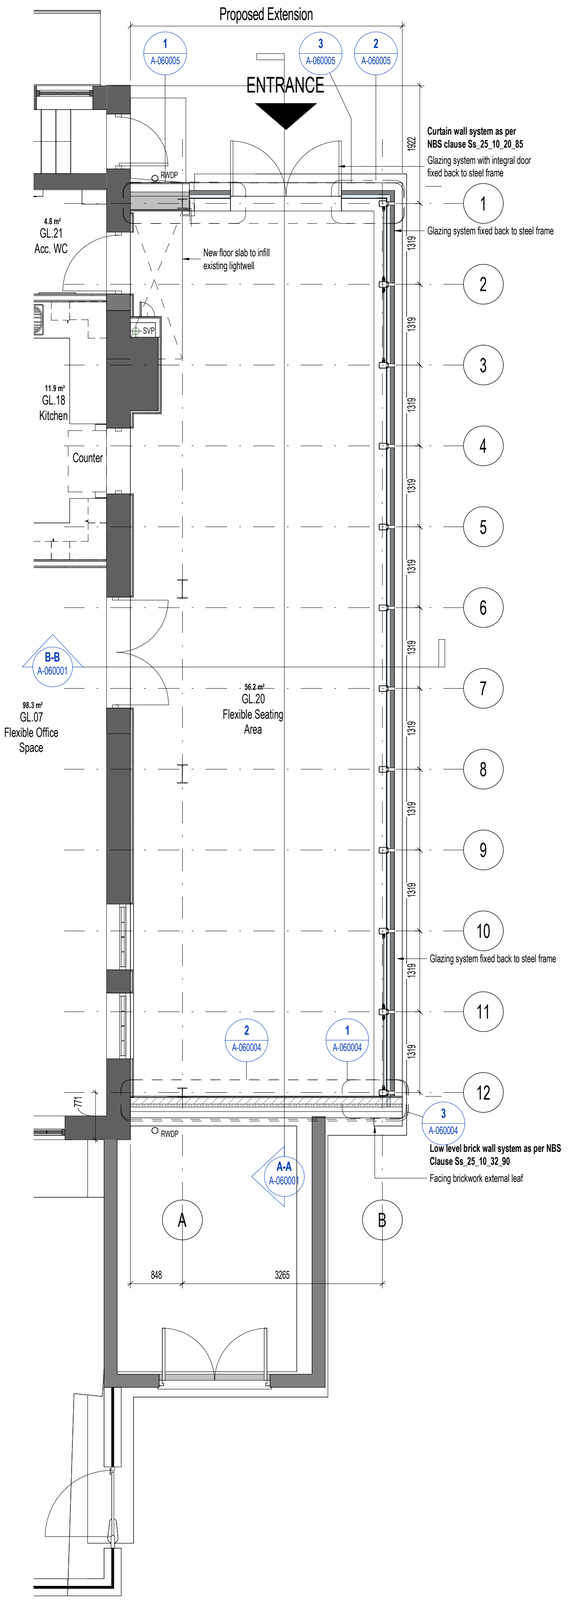



Proposed Ground Floor Plan
1 : 50

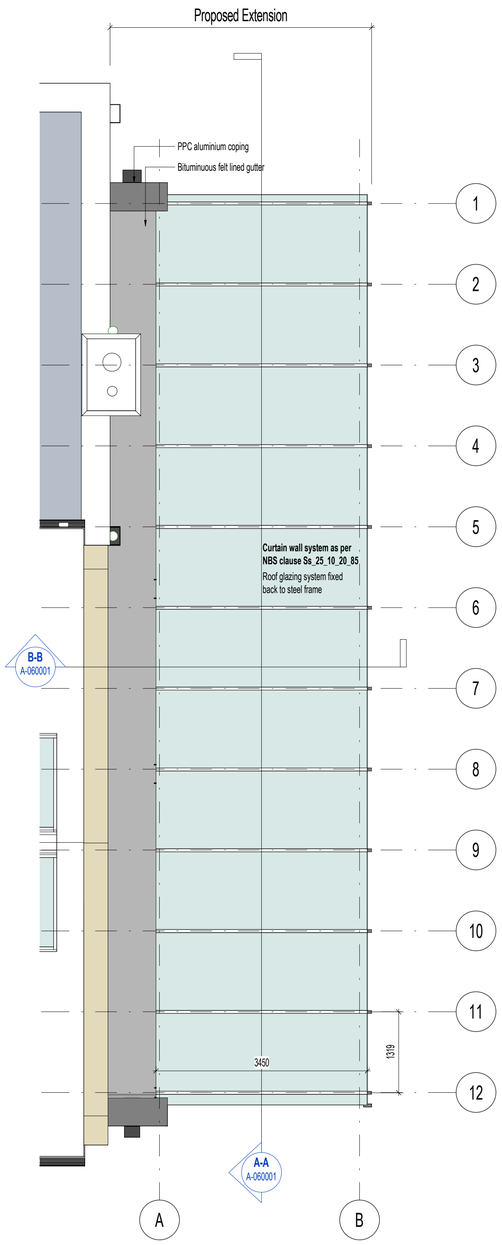

Proposed Roof Plan
1 : 50

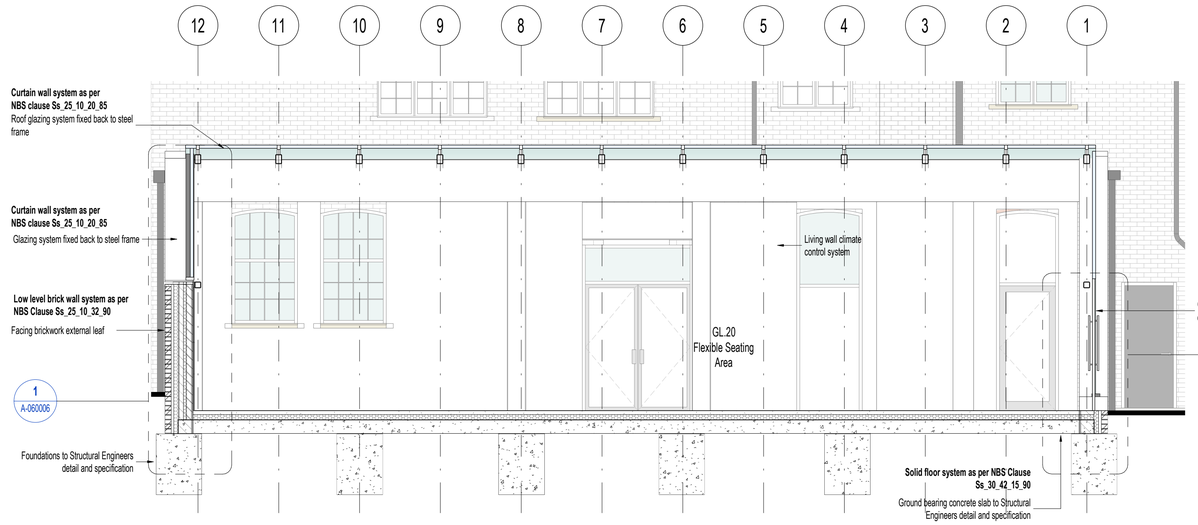

A-A Section A-A
1 : 50

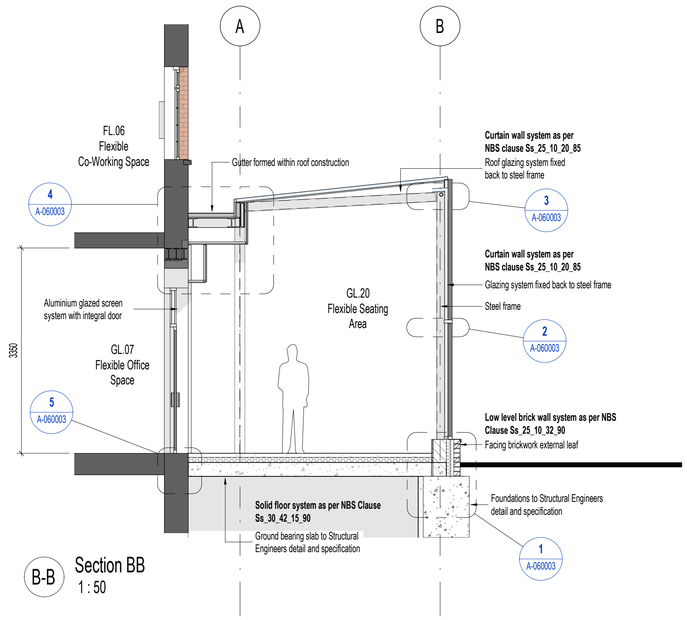

B-B Section BB
1 : 50

Construction (Design and Management) Regulations

Design risk assessments are carried out throughout the design stage of this project in accordance with company procedures and manuals. Where reasonably possible all areas of risk applicable to design and end use of the construction have been identified and then eliminated, mitigated or recorded as a residual risk. Note that general risks of which a competent designer or contractor should be aware are not included. This drawing is to be read in conjunction with the Pre-construction Information and all related documents prepared in accordance with the current Construction (Design and Management) Regulations 2015 and all applicable Health and Safety legislation as currently amended.

REV	DESCRIPTION	DRAWN BY	CHECKED BY	APPROVED BY	DATE
P03	Additional details formed for new glass extension and damp proofing strtagey updated following pile foundation amendment	CB	CB	CB	02/04/2025
P02	Updated following SE information	CB	CB	CB	13/01/2025
P01	Stage 4 Issue	CB	CB	CB	12/12/2024
P00	Stage 3 Issue	RE	RE	CB	04/09/2024

RIBA PLAN OF WORK WORKSTAGE Stage 4 - Technical Design	LEVEL OF MODEL DEFINITION (LoD) LoD 3 - Approximate Model
PURPOSE OF ISSUE - SUITABLE FOR ... Tender	STATUS or SUITABILITY NA - Not Applicable

lawray architects

CARDIFF 029 2052 8140
LONDON 0207 138 3560
WREXHAM 01978 357 887
www.lawray.co.uk

CLIENT
Wrexham County Borough Council

PROJECT TITLE
Wrexham Old Library

DRAWING TITLE
Proposed Building Extension - Plans and Sections

PROJECT No
20045

SCALE @ A1
1 : 50

DRAWING No (BS1192:2007 +A2:2016) & BS EN ISO19650
1102- Project - Originator - Volume - Level - Type - Role - Number
19650- Project - Originator - Functional - Spatial - Form - Discipline - Number
Breakdown Breakdown
WOL-LAW-X-X-DR-**A-060001**

REVISION
P03

DO NOT SCALE

Any discrepancy or query concerning this drawing should be referred to the Architect
Copyright © LAWRAY LIMITED
Registered Office: Greenmeadow Springs, 1 Cae Gwyrdd, Tongwynlais, CARDIFF CF15 7AB
Reg. Co. No. 2724178, VAT Reg. No. 134 2146 06

Print Date: 02/04/2025 16:50:49

File Name: Autodesk Docs://20045_RefurbOldLibrary/WOL-LAW-X-X-M3-A-000002_Building.rvt