
Construction (Design and Management) Regulations


Design risk assessments are carried out throughout the design stage of this project in accordance with company procedures and manuals. Where reasonably possible all areas of risk applicable to design and end use of the construction have been identified and then eliminated, mitigated or recorded as a residual risk. Note that general risks of which a competent designer or contractor should be aware are not included. This drawing is to be read in conjunction with the Pre-construction Information and all related documents prepared in accordance with the current Construction (Design and Management) Regulations 2015 and all applicable Health and Safety legislation as currently amended.

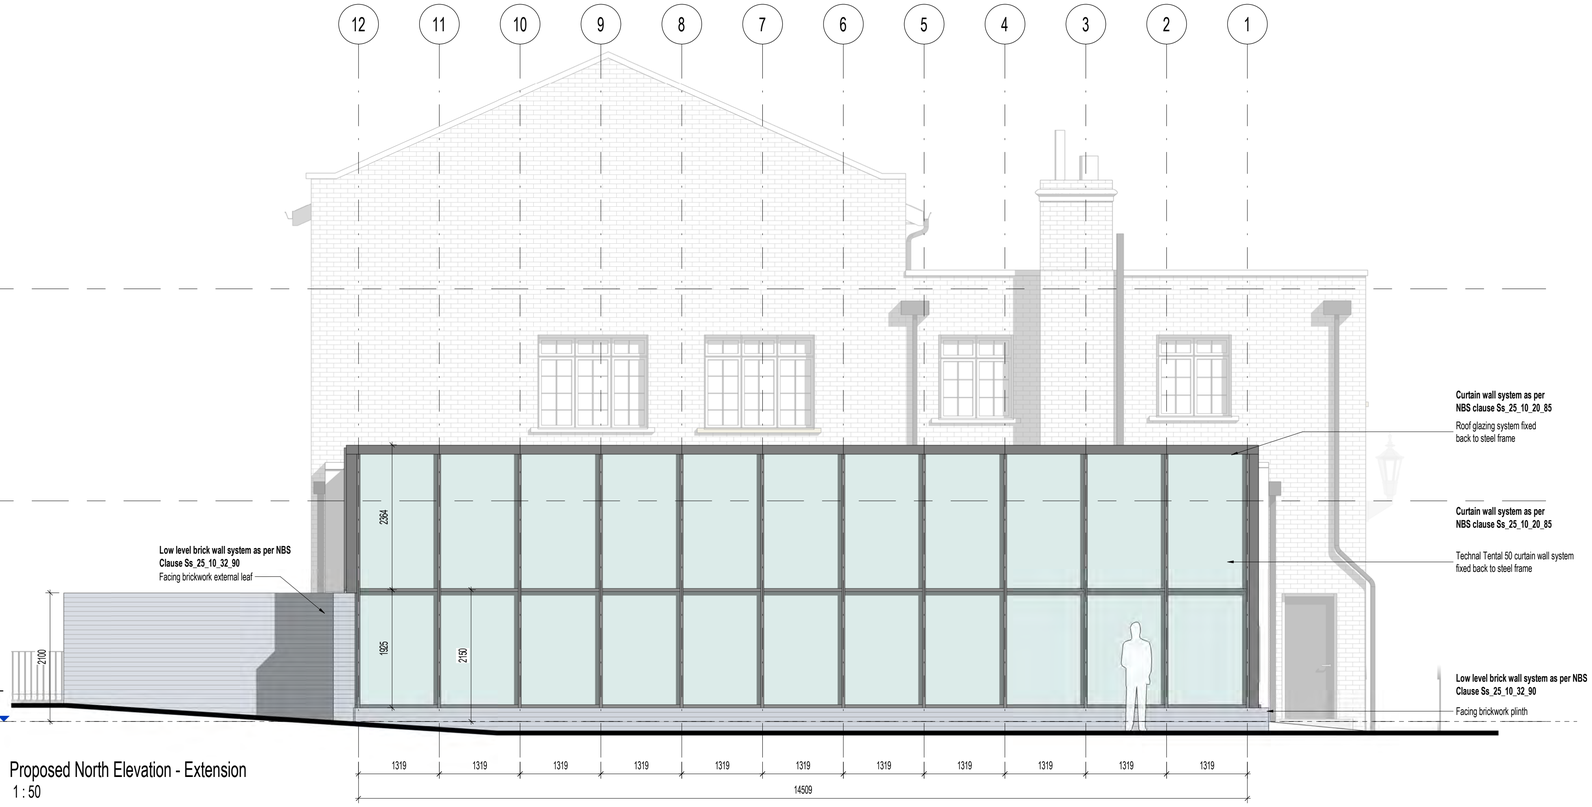


Proposed North Elevation - Extension
1 : 50



Example image of curtain wall system

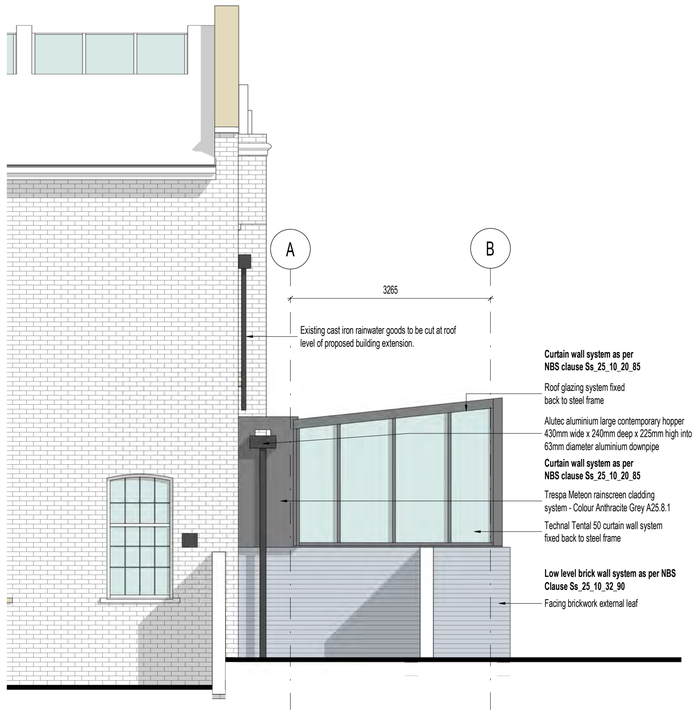

Proposed East Elevation - Extension
1 : 50

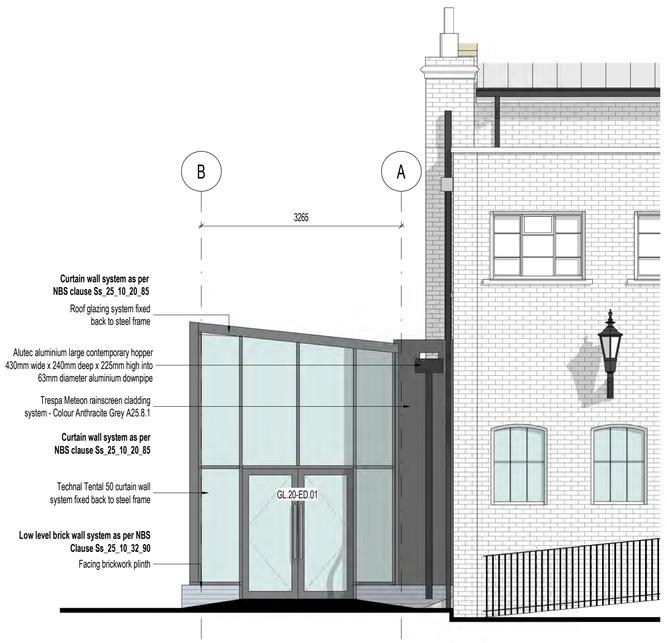

Proposed West Elevation - Extension
1 : 50



Example image aluminium hopper

REV	DESCRIPTION | DRAWN BY | CHECKED BY | APPROVED BY	DATE
P04	Images and notes added to discharge LBC condition 3 and Planning condition 4 | CB | CB | CB	03/03/2025
P03	Additional details formed for new glass extension and damp proofing strtagey updated following pile foundation amendment | CB | CB | CB	02/04/2025
P02	Updated following SE information | CB | CB | CB	13/01/2025
P01	Stage 4 Issue | CB | CB | CB	12/12/2024
P00	Stage 3 Issue | RE | RE | CB	04/09/2024

RIBA PLAN OF WORK WORKSTAGE	LEVEL OF MODEL DEFINITION (LoD)
Stage 4 - Technical Design	LoD 3 - Approximate Model
PURPOSE OF ISSUE - SUITABLE FOR ...	STATUS or SUITABILITY
Tender	NA - Not Applicable

lawray architects

CARDIFF 029 2052 8140
LONDON 0207 138 3560
WREXHAM 01978 357 887
www.lawray.co.uk

CLIENT
Wrexham County Borough Council

PROJECT TITLE
Wrexham Old Library

DRAWING TITLE
Proposed Building Extension - Elevations

PROJECT No
20045

SCALE @ A1
1 : 50

DRAWING No
WOL-LAW-X-X-DR-**A-060002**

REVISION
P04

DRAWING No Breakdown: 1182 - Project - Originator - Volume - Level - Type - Role - Number; 19000 Project - Originator - Functional - Spatial - Form - Discipline - Number Breakdown
BS1192:2007 +A2:2016 & BS EN ISO19650

DO NOT SCALE

Any discrepancy or query concerning this drawing should be referred to the Architect
Copyright © LAWRAY LIMITED
Registered Office: Greenmeadow Springs, 1 Cae Gwyrdd, Tongwynlais, CARDIFF CF15 7AB
Reg. Co. No. 2724178, VAT Reg. No. 134 2146 06

Print Date: 03/04/2025 18:12:42

File Name: Autodesk Docs://20045_RefurbOldLibrary/WOL-LAW-X-X-M3-A-000002_Building.rvt