
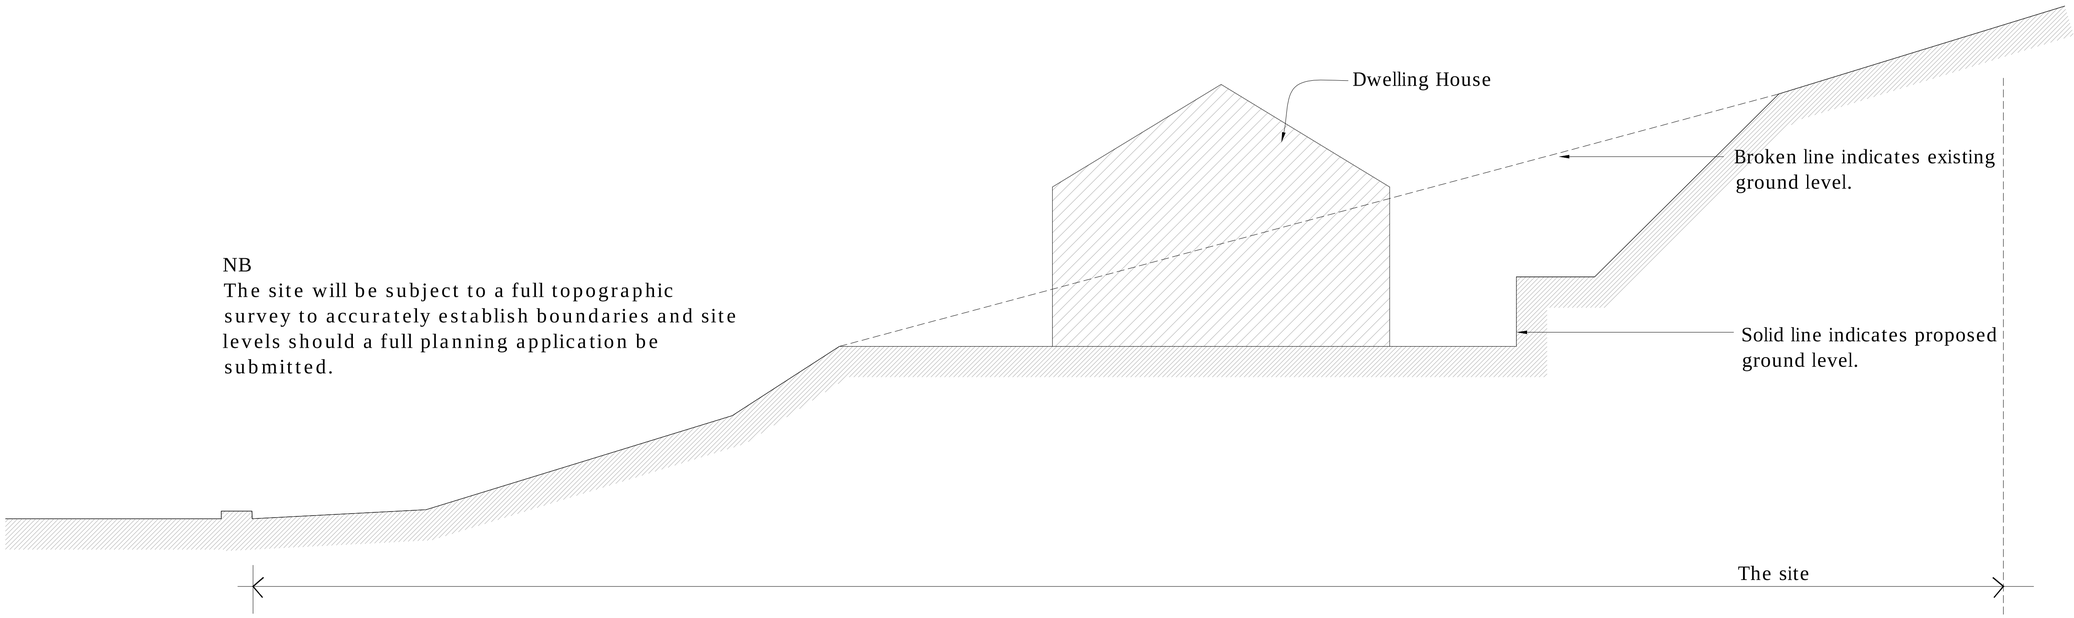



NB
The site will be subject to a full topographic survey to accurately establish boundaries and site levels should a full planning application be submitted.

Proposed Site Section Scale 1:100

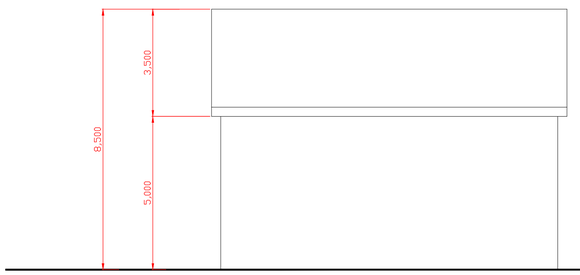


Basic Front & Rear Elevation.
Scale 1:100

Beaumaris Bat Box - 290 x 400 x 70mm.
Obtainable from Wildcare National Ecology Supplies
Ref: SKU BEAUMARIS-BAT-BOX.

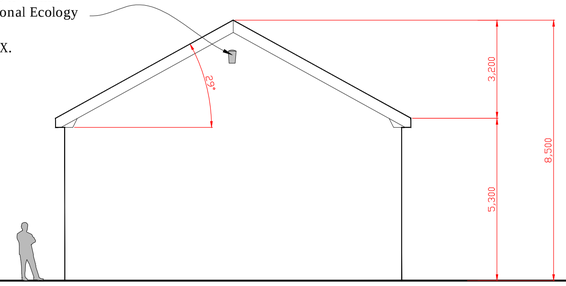

Basic Side Elevation.
Scale 1:100

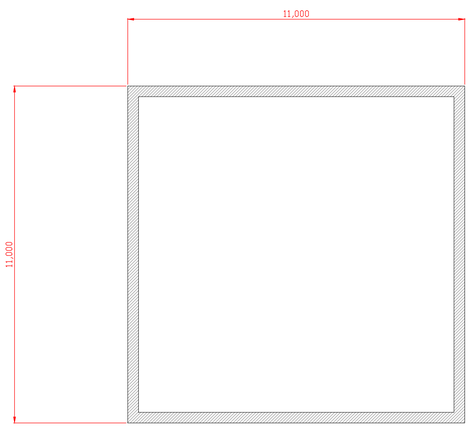



Basic Floor Plan.
Scale 1:100

cad
CULLIS~ARCHITECTURAL~DESIGN
partner LABC
25 Sunningdale Close
Wrexham
North Wales
LL13 9QU
T 01978 264376
M 07791 480768
E ajones540@btinternet.com

Client: Mrs. A. Bowen.

Drawing Title: Proposed Floor Plan, Elevations & Site Section.

Job Title: Proposed Dwelling to Land Adjacent to Gwel y Dyffryn, Trevor Rd, Garth.

Date:	Scale:	Rev:	Drg No:
Feb 2025	1:100 at A1		PD303/03