
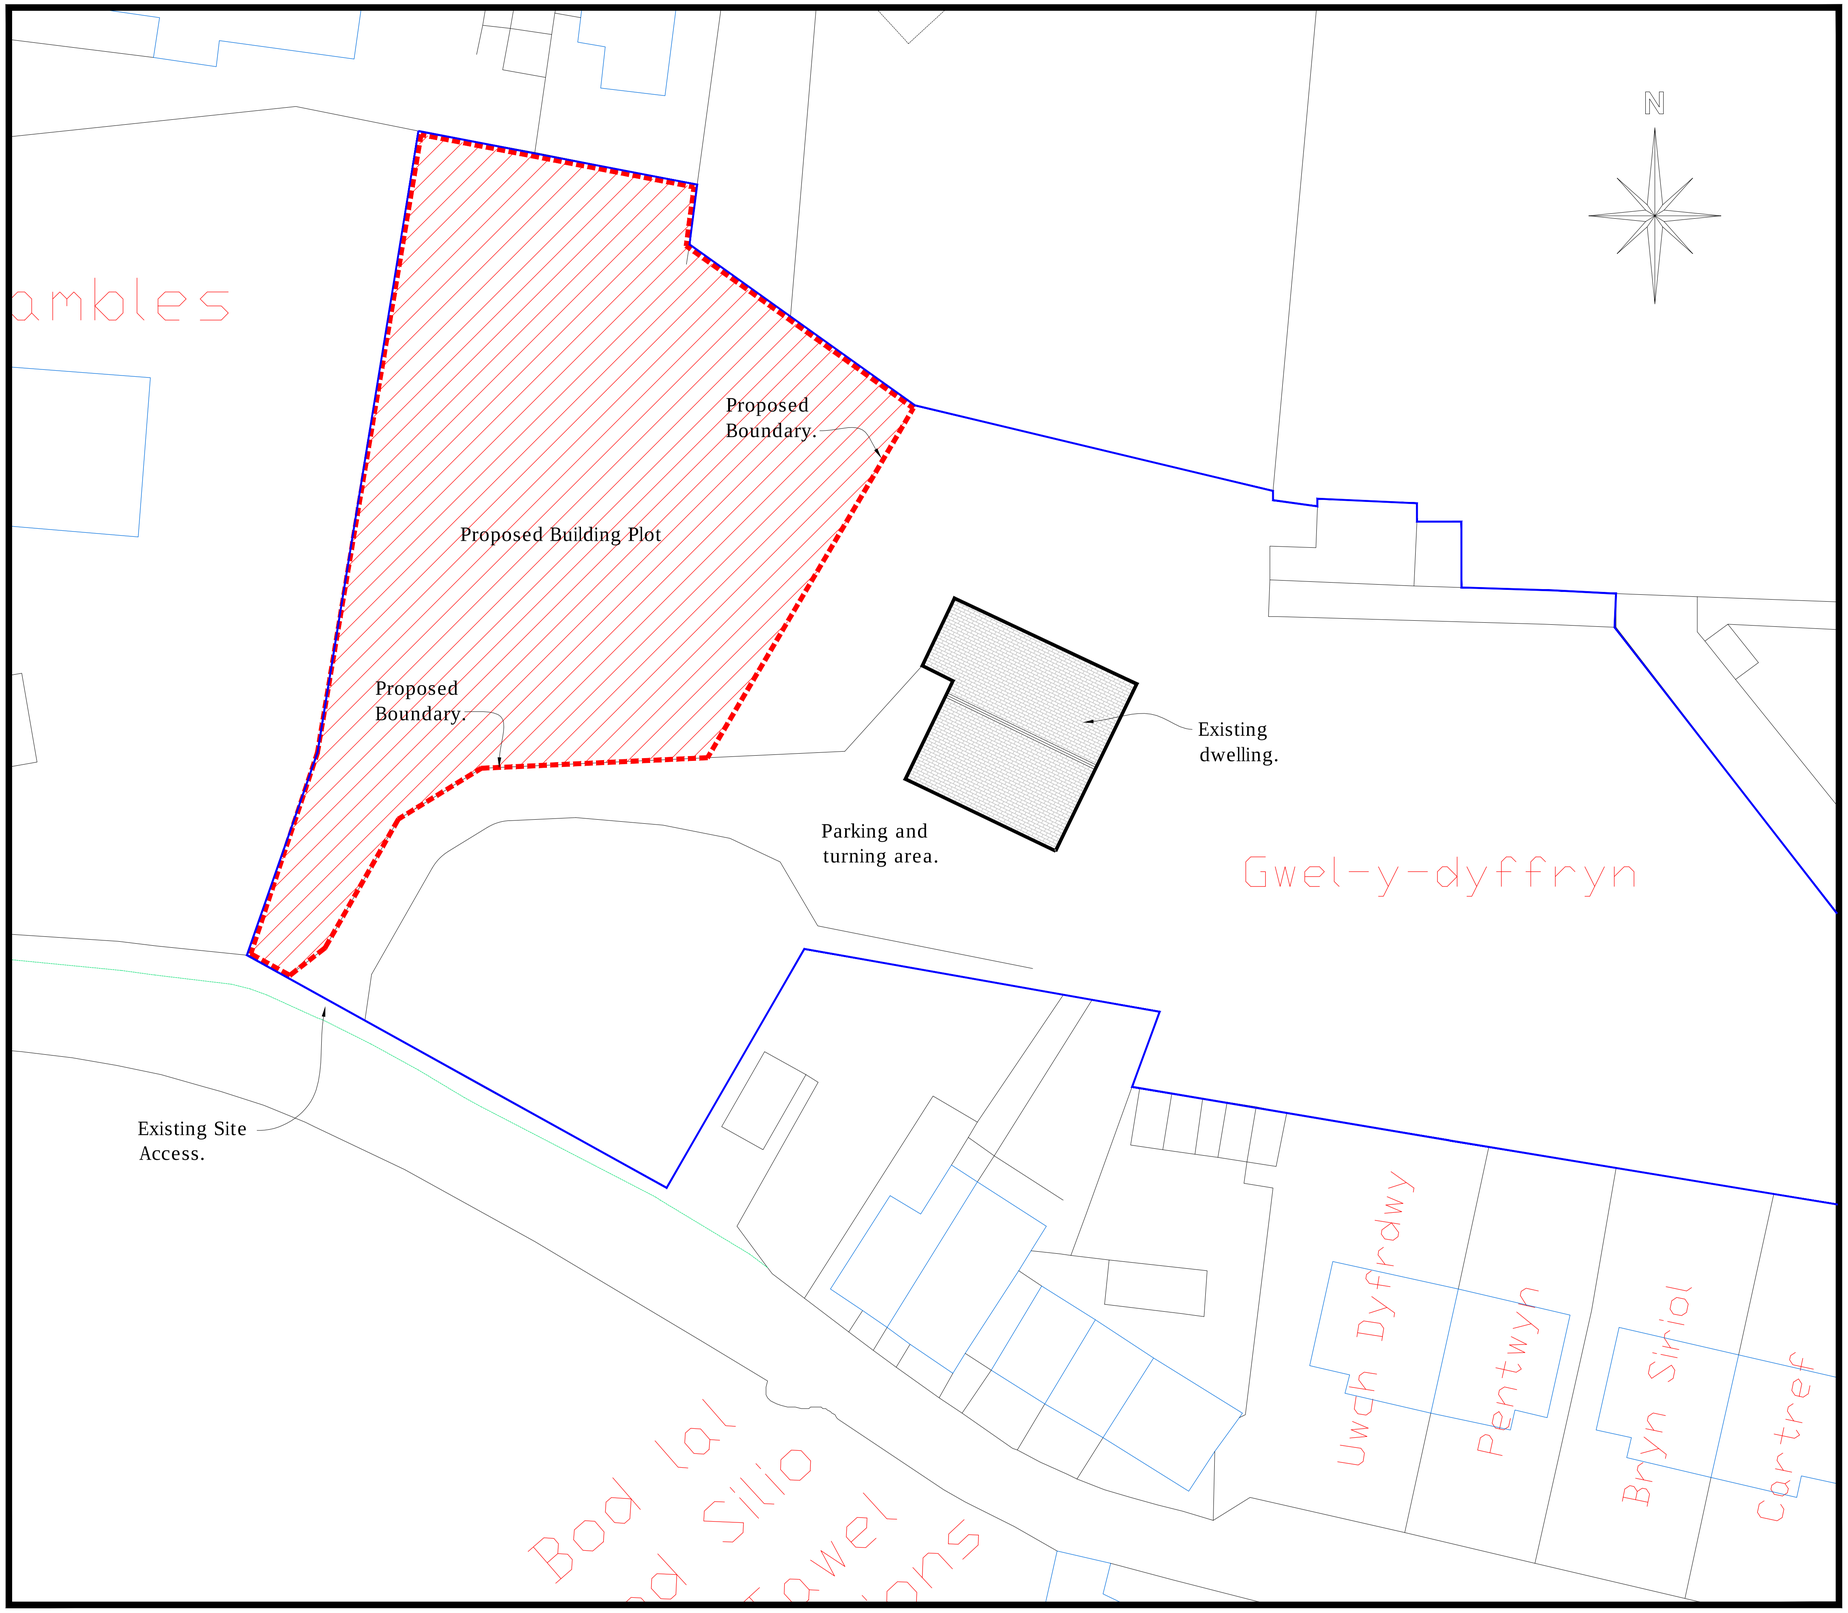


Existing Site Plan Scale 1:200

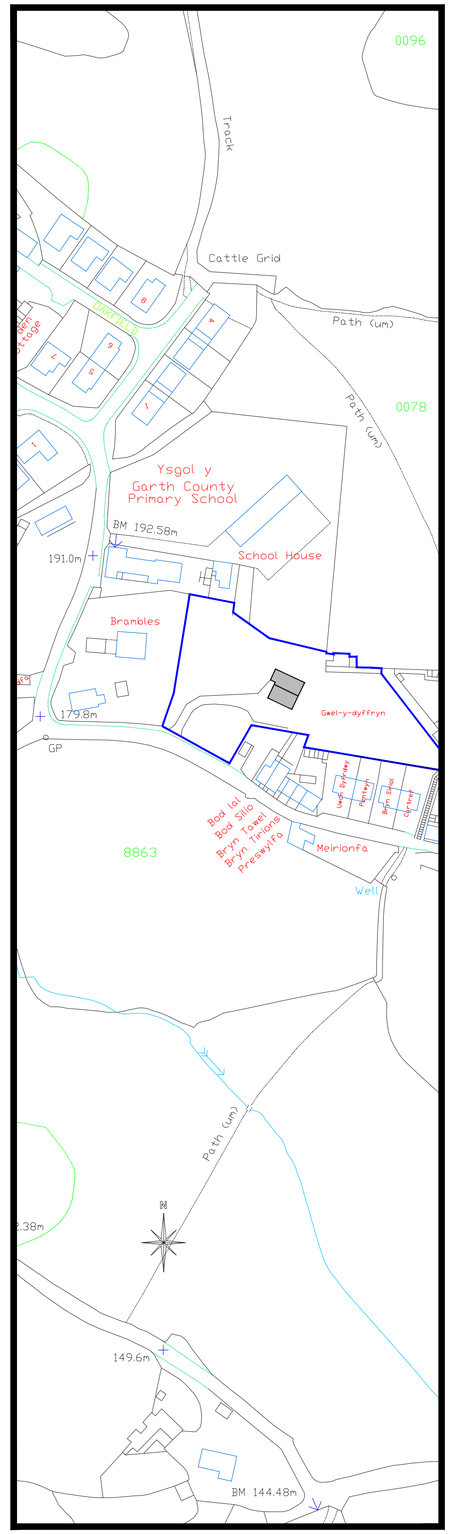

Location Plan ▫ Scale 1:1250

cad partner LABC
CULLIS•ARCHITECTURAL•DESIGN
25 Sunningdale Close
Wrexham
North Wales
LL13 9QU
T 01978 264376
M 07791 480768
E ajones540@btinternet.com

Client: Mrs. A. Bowen.

Drawing Title: Existing Site & Location.

Job Title: Proposed Dwelling to Land Adjacent to Gwel y Dyffryn, Trevor Rd, Garth.

Date:	Scale:	Rev:	Drg No:
Nov 2024	1:200 and 1:1250 at A1		PD303/01