
PROPOSED SITE PLAN :

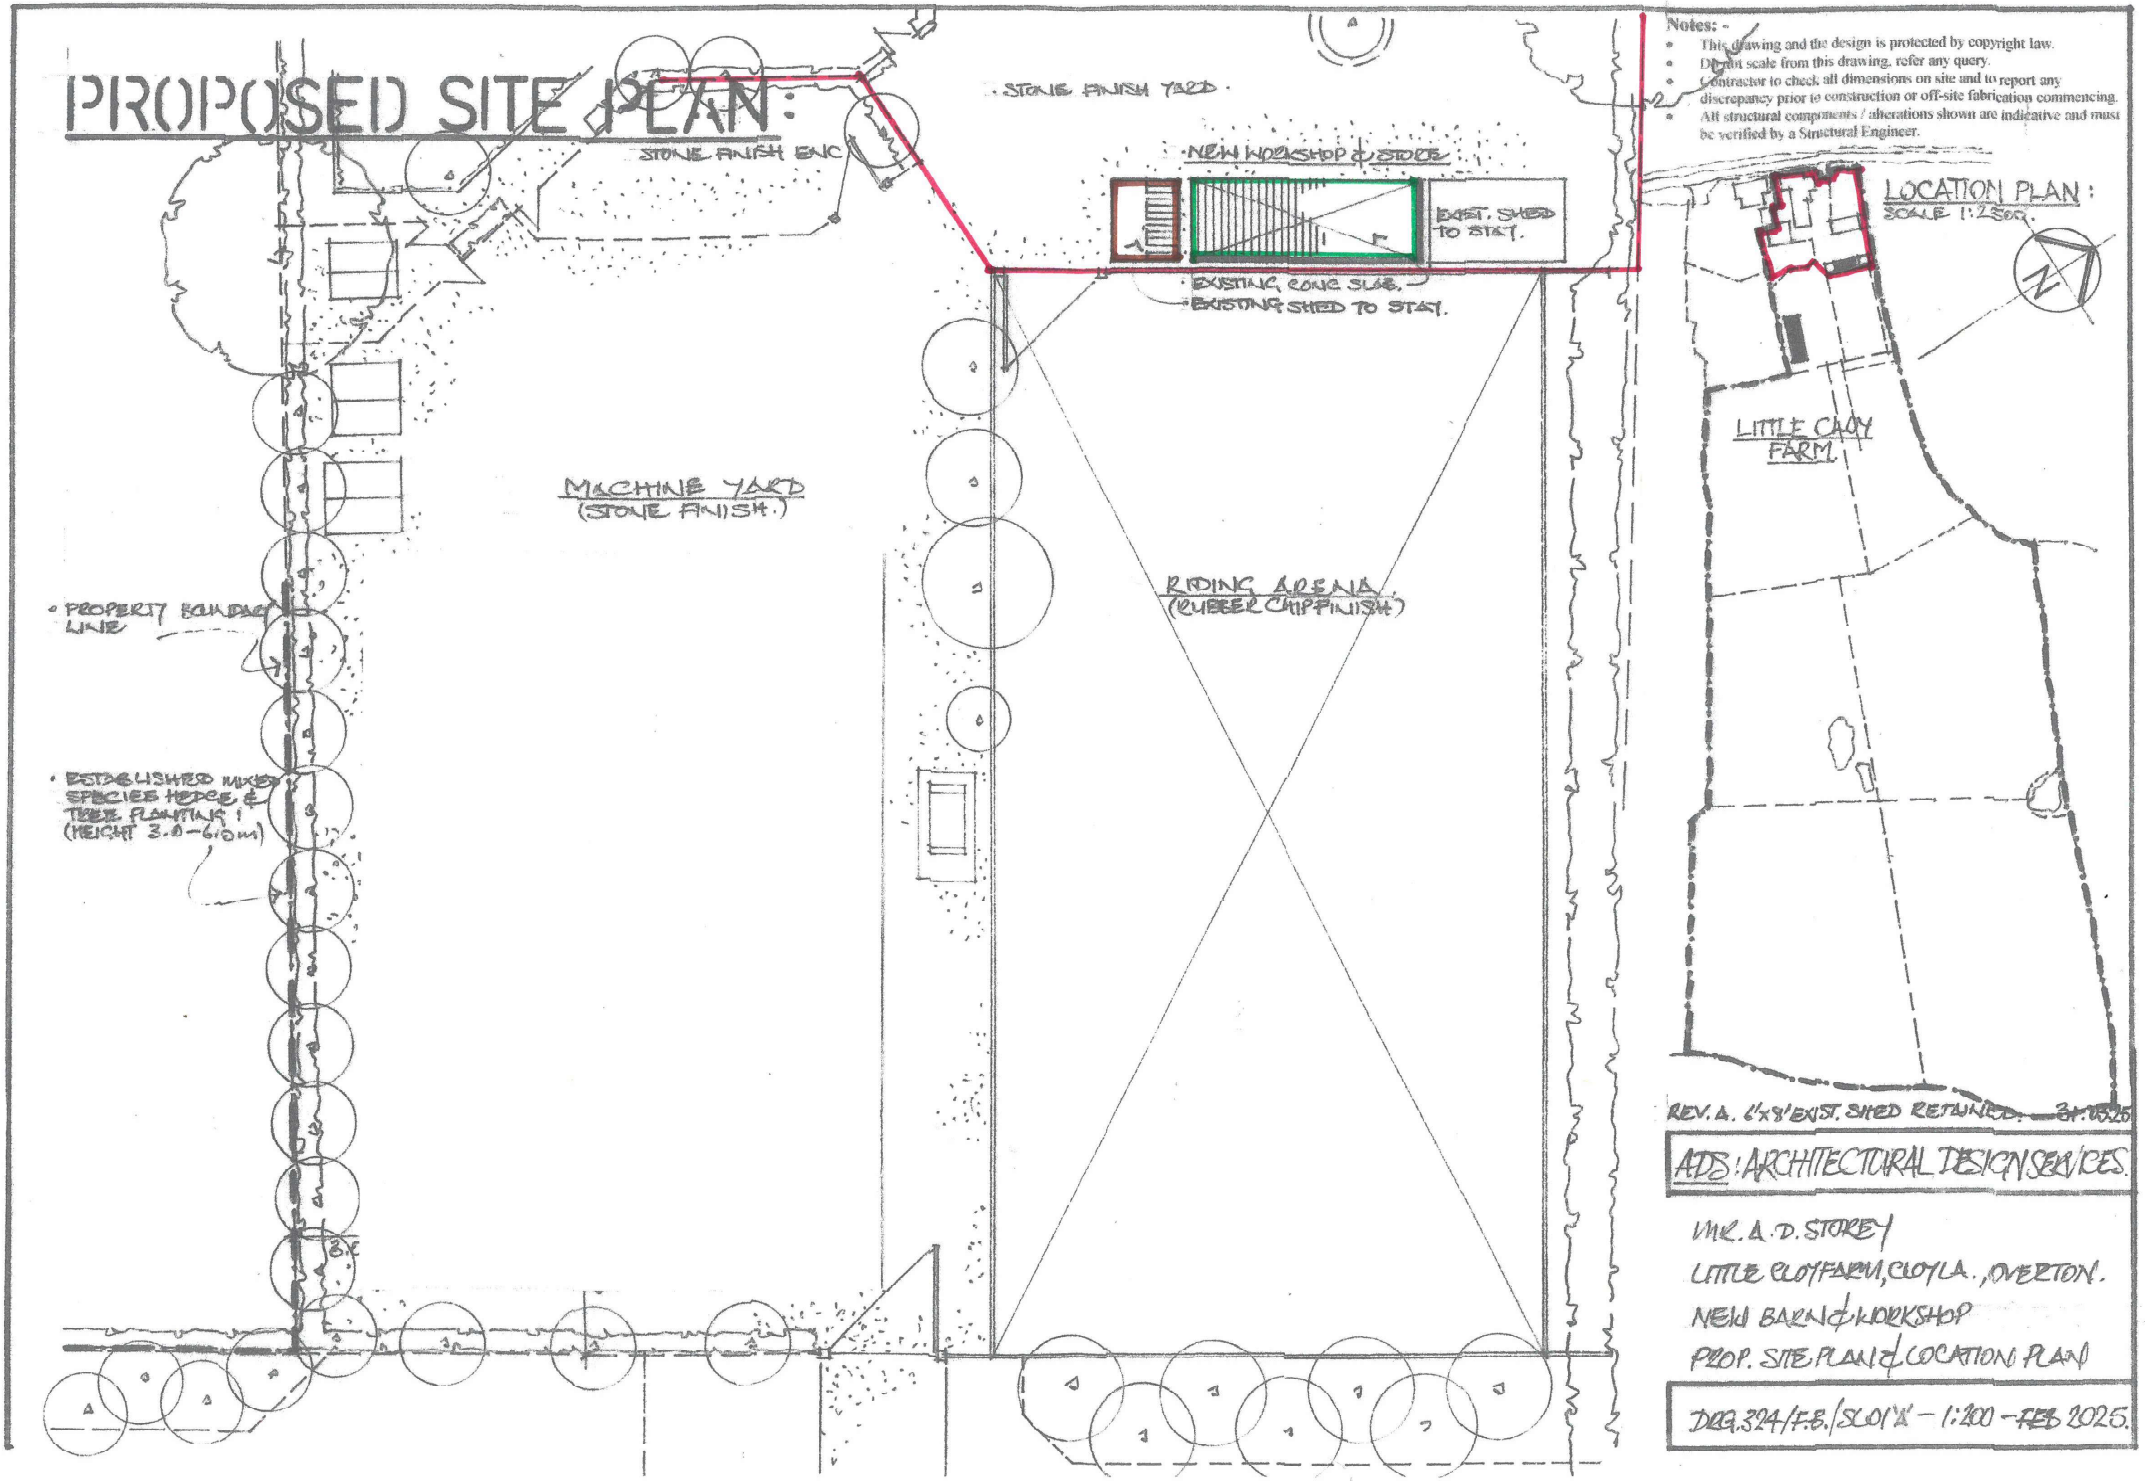

Notes: -

- This drawing and the design is protected by copyright law.
- Do not scale from this drawing, refer any query.
- Contractor to check all dimensions on site and to report any discrepancy prior to construction or off-site fabrication commencing.
- All structural components / alterations shown are indicative and must be verified by a Structural Engineer.

LOCATION PLAN :

SCALE 1:2500.

REV. A. 6'x8' EXIST. SHED RETAINED. - 31.03.25

ADS : ARCHITECTURAL DESIGN SERVICES.

MR. A. D. STOREY
LITTLE CLOY FARM, CLOY LA., OVERTON.
NEW BARN & WORKSHOP
PROP. SITE PLAN & LOCATION PLAN

DWG. 324/F.B./SL01'A' - 1:200 - FEB 2025.