



1 **PROPOSED - SOUTH ELEVATION**
1 : 100 Refer drawing 1 on sheet 4101

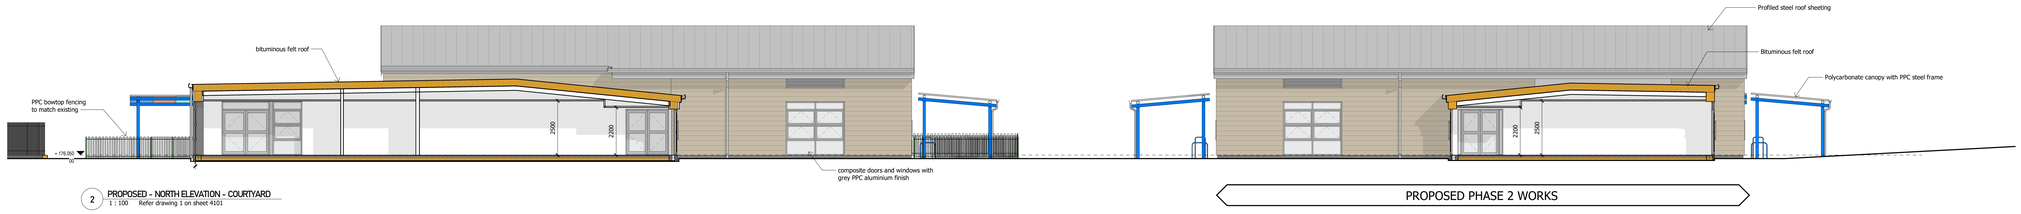


2 **PROPOSED - NORTH ELEVATION - COURTYARD**
1 : 100 Refer drawing 1 on sheet 4101

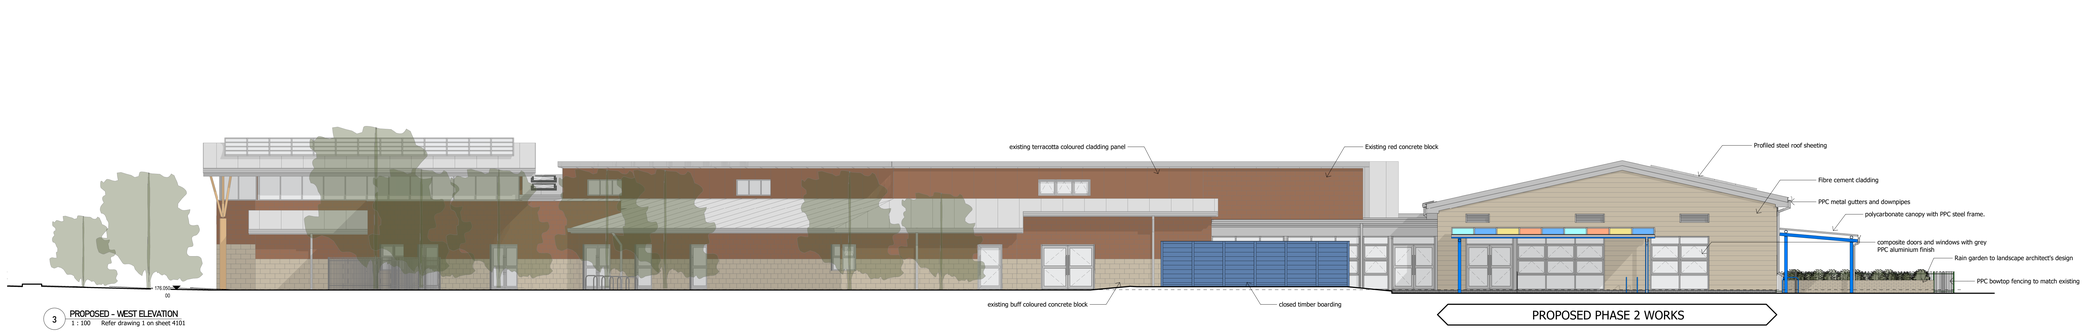

3 **PROPOSED - WEST ELEVATION**
1 : 100 Refer drawing 1 on sheet 4101



4 **PROPOSED EAST ELEVATION**
1 : 100 Refer drawing 1 on sheet 4101

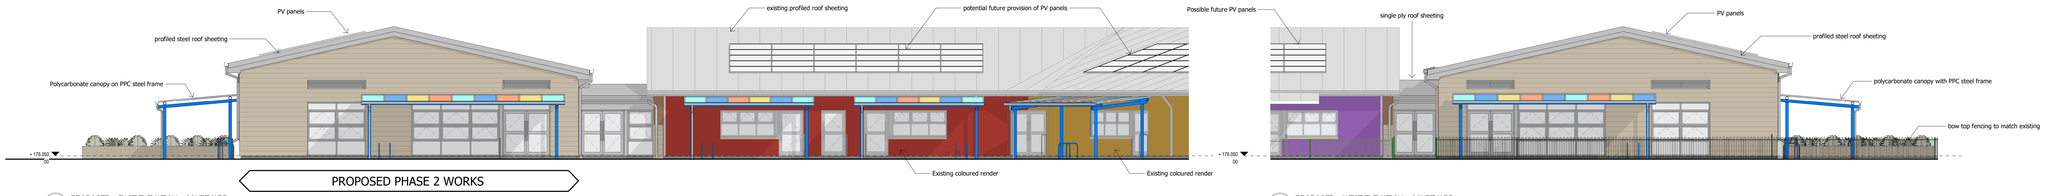


5 **PROPOSED - EAST ELEVATION - COURTYARD**
1 : 100 Refer drawing 1 on sheet 4101

6 **PROPOSED - WEST ELEVATION - COURTYARD**
1 : 100 Refer drawing 1 on sheet 4101

NOTES

Do not scale from this drawing. Only figured dimensions are to be taken from this drawing. The contractor must verify all dimensions on site before commencing any work or shop drawings. The contractor must report any discrepancies to Hughes O'Hanlon before commencing work. If this drawing exceeds the quantities taken in any way, Hughes O'Hanlon is to be informed before the work is initiated.
COPYRIGHT © Hughes O'Hanlon Limited. This drawing is Copyright and must not be reproduced in any format or media without written/verbal consent of Hughes O'Hanlon Limited.
Details shown represent the minimum indicative requirement. The Installer is responsible for the detailed design. The designer shall be responsible for developing the principles indicated to a complete design and for coordinating with the latest building arrangements. The installer shall be deemed to have included within their tender offer all necessary provision over and above the minimum requirements indicated on the drawings and within the specification to provide a complete and functional installation.

Proposed Elevation Legend

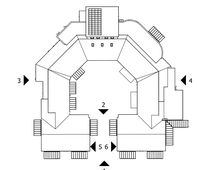

REV	DESCRIPTION | DRAWN BY | CHECKED BY | APPROVED BY	DATE
P06	Issued for planning application | LF | LF | KOH	07/04/2025
P05	Issued for client approval | LF | KOH | KOH	25/03/2025
P04	Issued for client approval | LF | KOH | KOH	25/03/2025
P03	Asymetrical roof | LF | LF | KOH	03/03/2025
P02	Link to have flat single ply roof. Height of gable roofs increased. Retaining wall located on boundary. Layout of fencing to play area modified. | LF | KOH | KOH	25/02/2025
P01	Stage 2 sign-off | LF | KOH | KOH	06/02/2025

PROJECT TITLE
YSGOL I.D. HOOSON, RHOS

CLIENT
READ CONSTRUCTION

DRAWING TITLE
PROPOSED ELEVATIONS

SCALE @ A0
As indicated

DO NOT SCALE Any discrepancy or query concerning this drawing should be referred to the Architect

PROJECT No | DRAWING No (PROJECT - ORIGINATOR - FUNCTION - LEVEL - FORM - DISCIPLINE - NUMBER) | REVISION
23688 | IDH-HOH-03-ZZ-D-A-4201- | **P06**

GRAPHICAL SCALE 1:100
0 2m 4m 6m 8m 10m

HUGHES:O'HANLON architects
www.hughesohanlon.co.uk
Tel: 01978 810178
Copyright © Hughes O'Hanlon Limited
Registered Office: WOP, High Street, Overton, LL13 0HP Reg. Co. No: 4442386