



1 EXISTING - NORTH ELEVATION
1 : 100



2 EXISTING - SOUTH ELEVATION
1 : 100

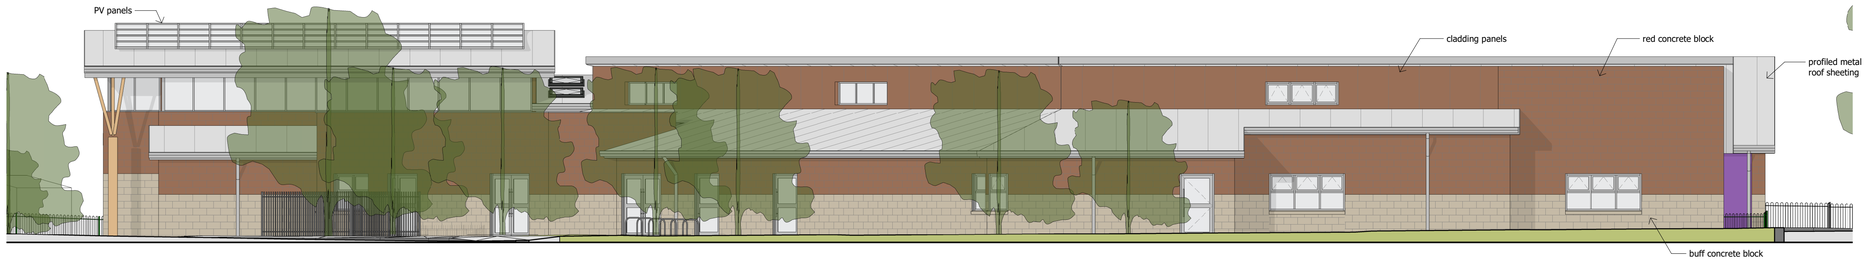

3 EXISTING - WEST ELEVATION 01
1 : 100

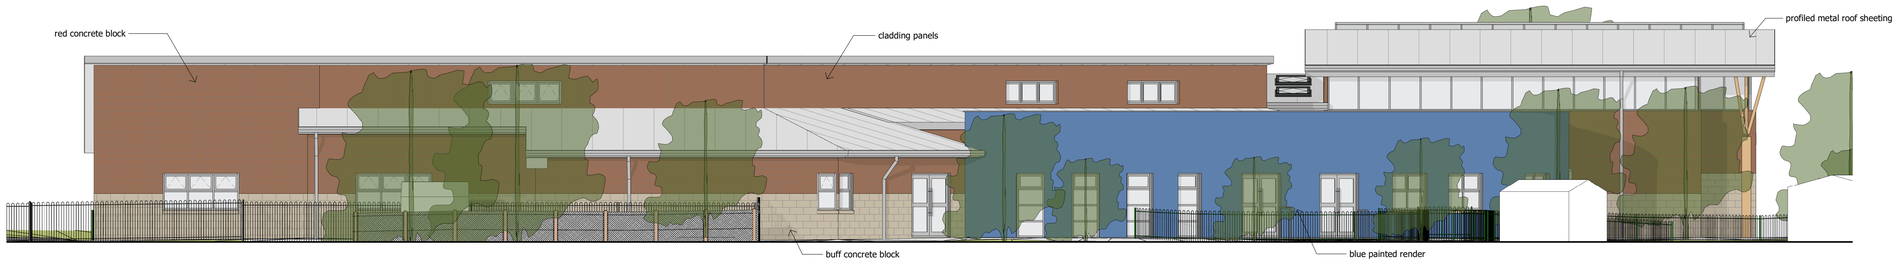

4 EXISTING - EAST ELEVATION 01
1 : 100


NOTES

Do not scale from this drawing. Only figured dimensions are to be taken from this drawing. The contractor must verify all dimensions on site before commencing any work or shop drawings. The contractor must report any discrepancies to Hughes O'Hanlon before commencing work. If this drawing exceeds the quantities taken in any way, Hughes O'Hanlon is to be informed before the work is initiated.

COPYRIGHT © Hughes O'Hanlon Limited. This drawing is Copyright and must not be reproduced in any format or media without written/verbal consent of Hughes O'Hanlon Limited.

Details shown represent the minimum indicative requirement. The installer is responsible for all detailed design. The designer shall be responsible for developing the principles indicated to a complete design and for coordinating with the latest building arrangements. The installer shall be deemed to have included within their tender offer all necessary provision over and above the minimum requirements indicated on the drawings and within the specification to provide a complete and functional installation.

Existing Elevation Legend

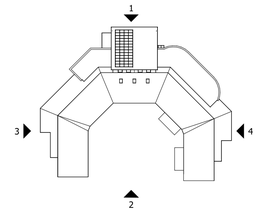

REV	DESCRIPTION | DRAWN BY | CHECKED BY | APPROVED BY	DATE
P03	Issued for planning application | LF | LF | KOH	07/04/2025
P02	Issued for client approval | LF | KOH | KOH	25/03/2025
P01	Stage 2 sign-off | LF | KOH | KOH	06/02/2025

PROJECT TITLE
YSGOL I.D. HOOSON, RHOS

CLIENT
READ CONSTRUCTION

DRAWING TITLE
EXISTING ELEVATIONS

SCALE @ A1
As indicated

DO NOT SCALE Any discrepancy or query concerning this drawing should be referred to the Architect.

PROJECT No | DRAWING No | REVISION
PROJECT - ORIGINATOR - FUNCTION - LEVEL - FORM - DISCIPLINE - NUMBER

23688 IDH-HOH-02-ZZ-D-A-2200- **P03**

HUGHES:O'HANLON architects
www.hugheshanlon.co.uk

0 2m 4m 6m 8m 10m
GRAPHICAL SCALE 1:100

Tel: 01978 310178
Copyright © Hughes O'Hanlon Limited
Registered Office: MGP, High Street, Gresford, LL12 8RF Reg. Co. No. 14843386