
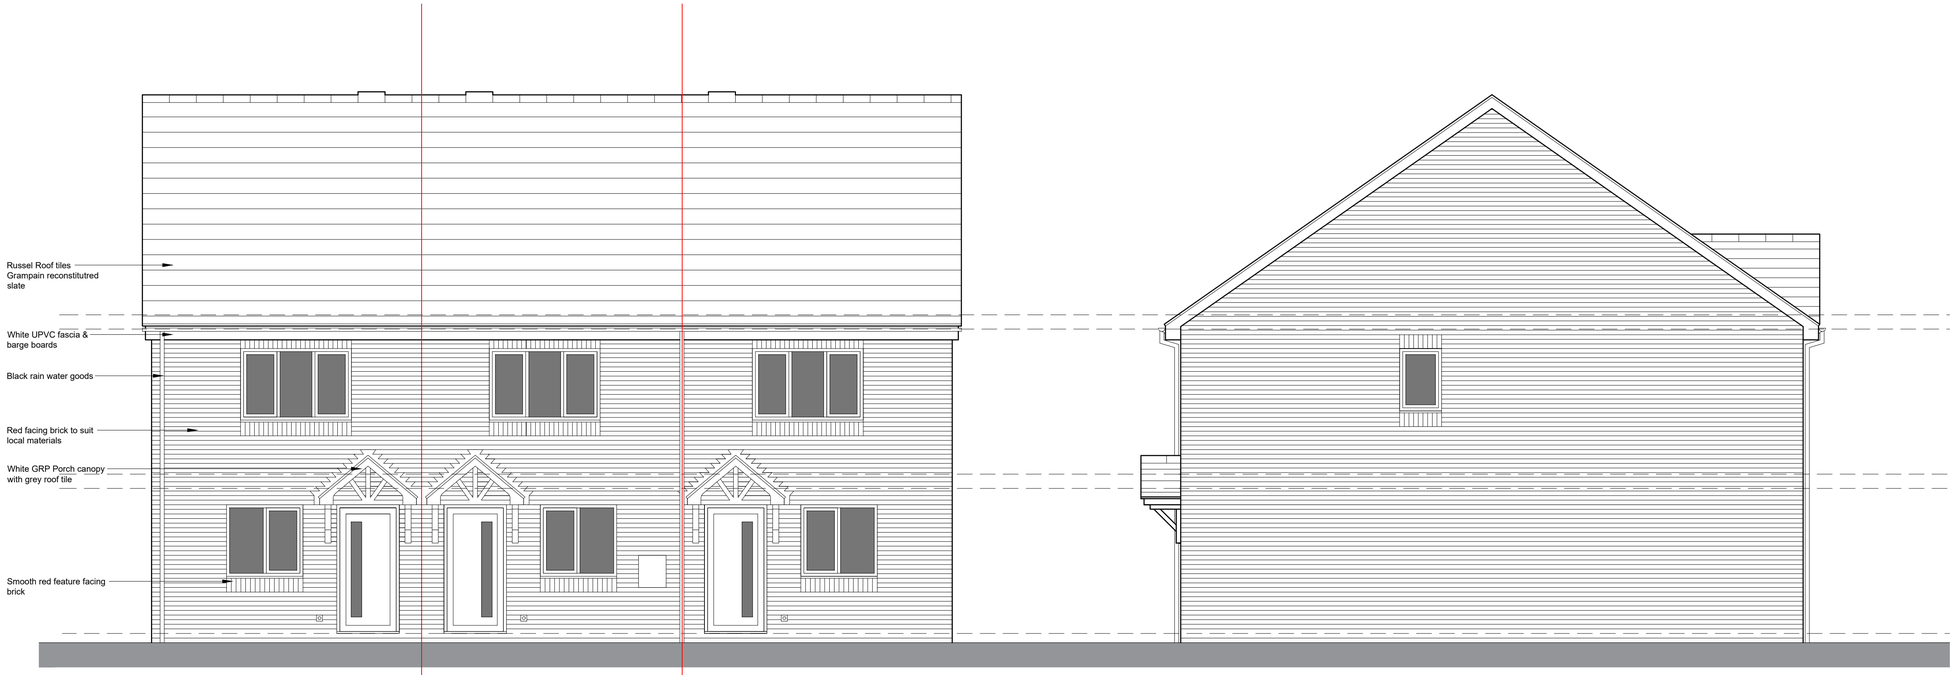


FRONT ELEVATION

SIDE ELEVATION

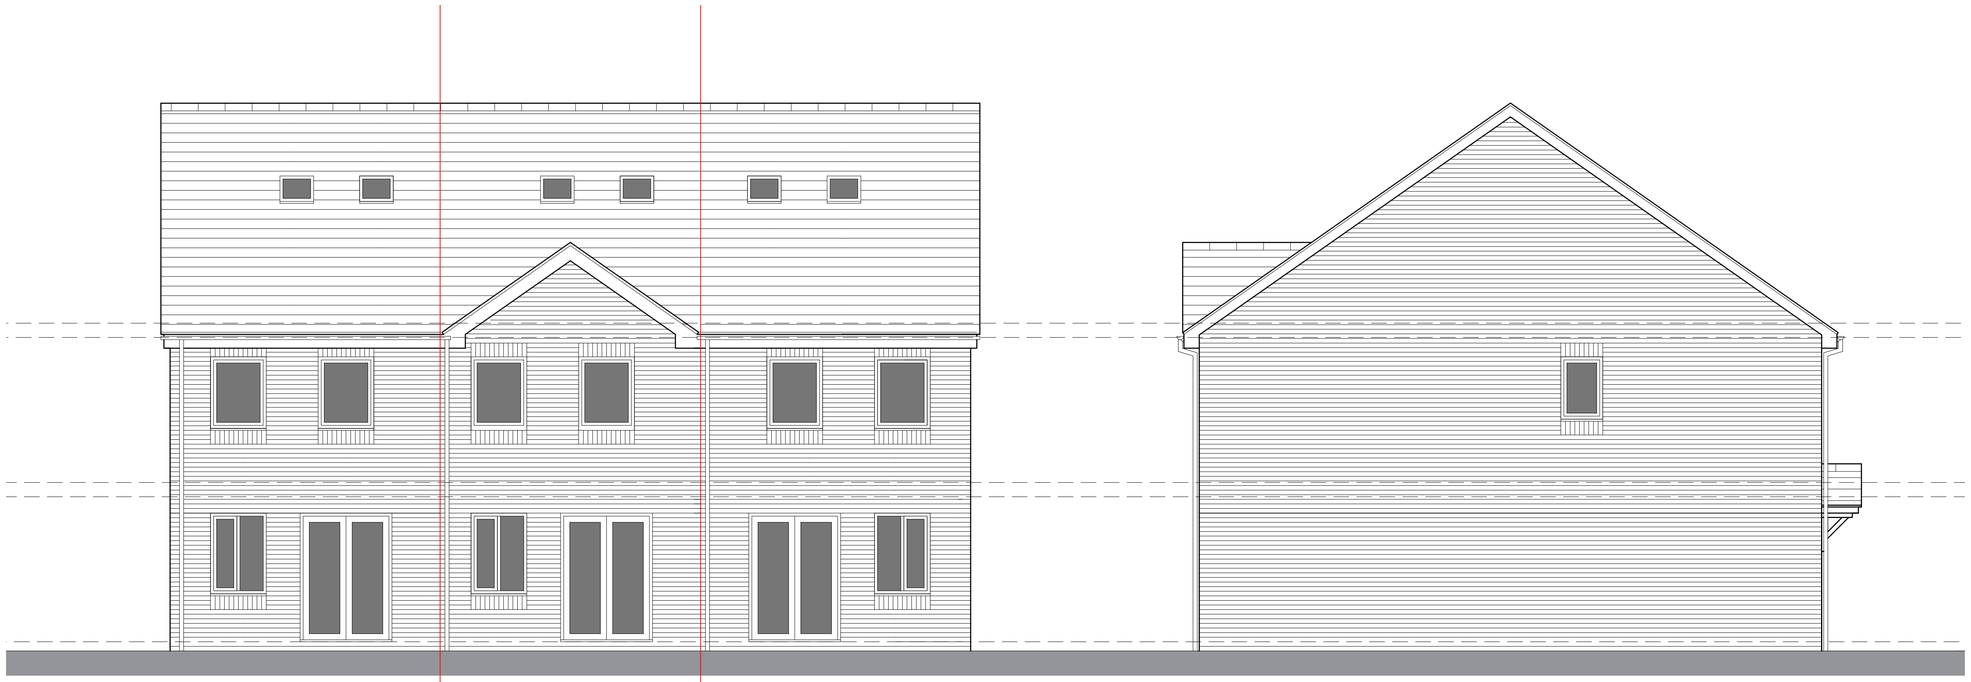

REAR ELEVATION

SIDE ELEVATION

KEY

2500
2000
1500
1000
500
0

REV	AMENDMENT	DATE
B	Porch canopies amended	26.03.25
A	Rainwater goods colour amended	16.03.22

Ian Stockdale Limited

3C Edison House Wrexham Technology Park Wrexham LL13 7YT
Tel: 07725 555715

TITLE
BAPTIST STREET, WREXHAM, WALES

TITLE
ELEVATIONS

SCALE	1:50 @ A1		DRAWING No.
DATE	21.02.22	REV. B	BSW-HT-02
DRAWN	DC		